

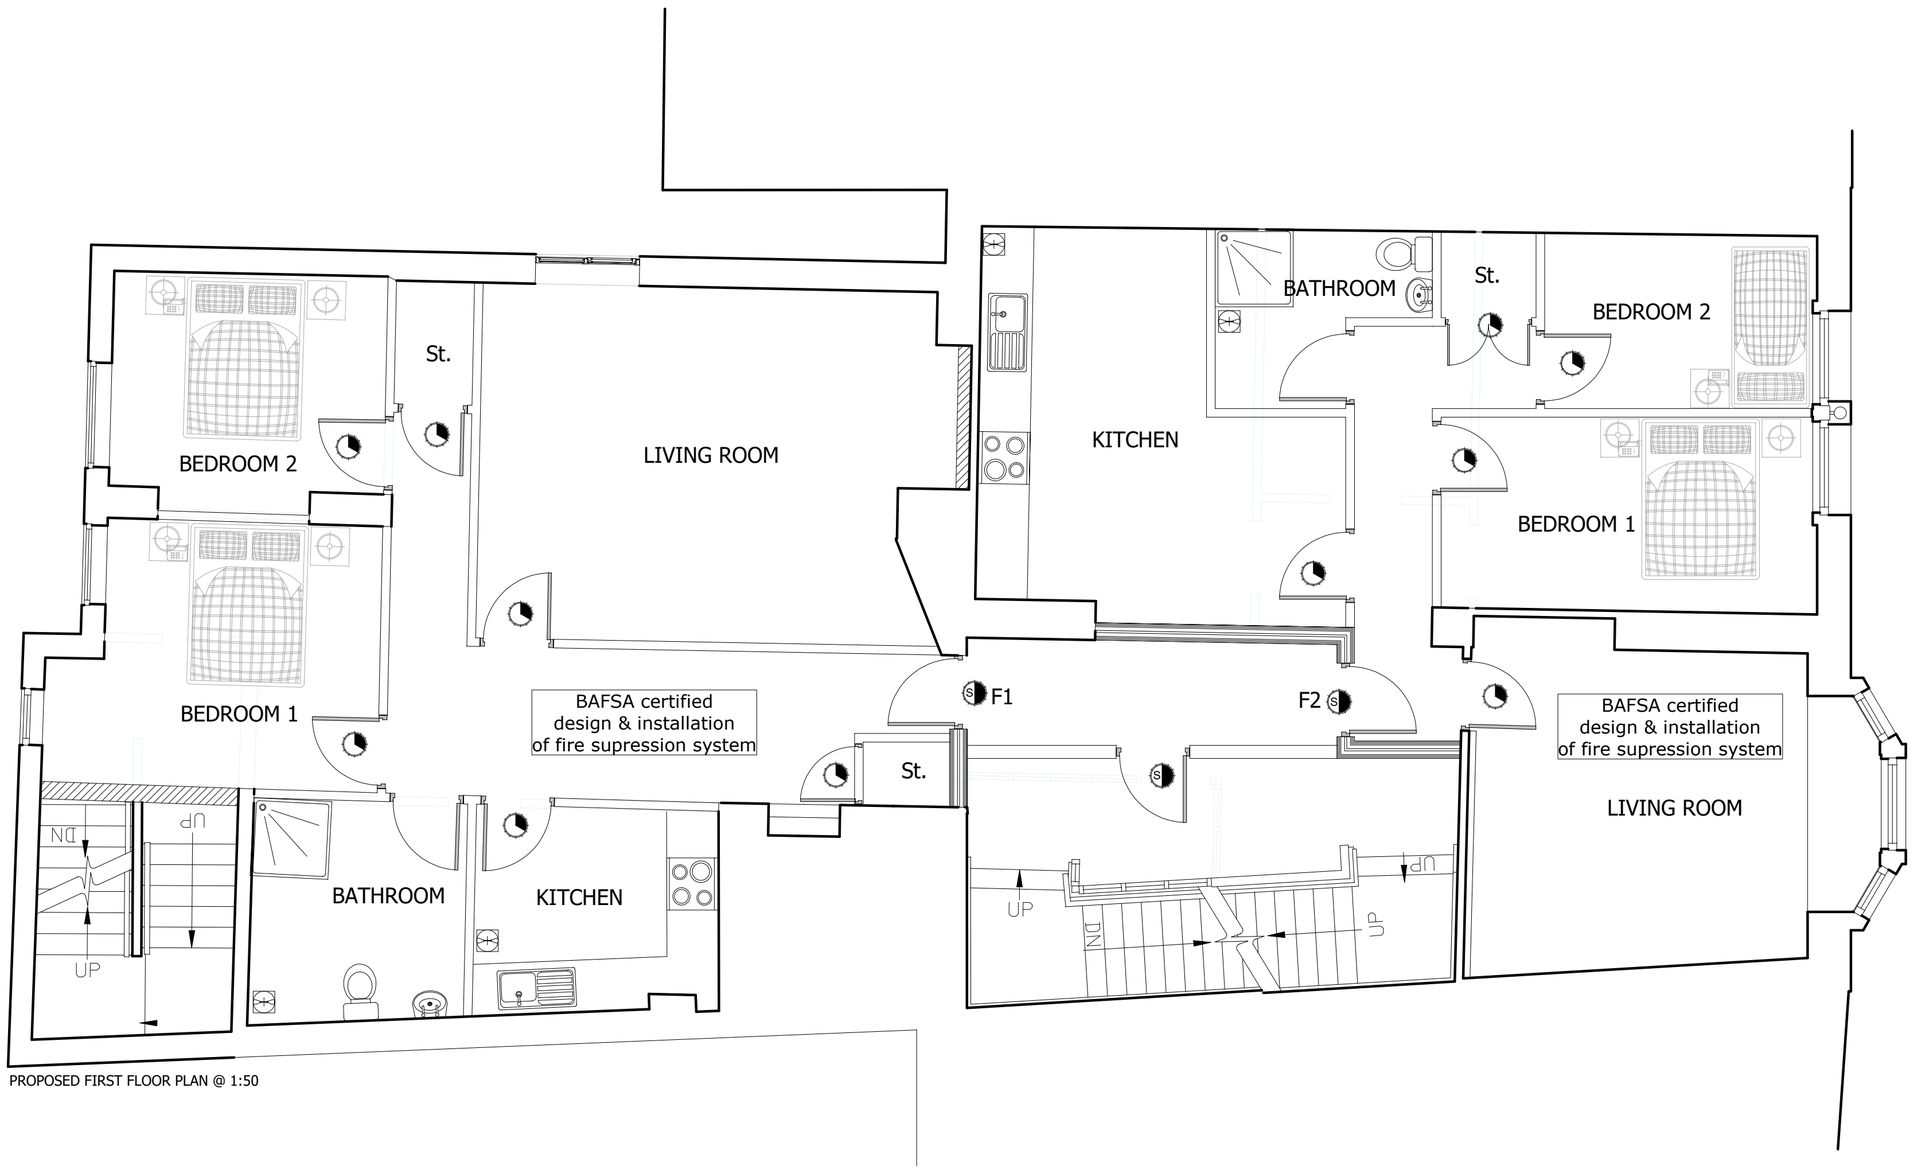


PROPOSED FIRST FLOOR PLAN @ 1:50

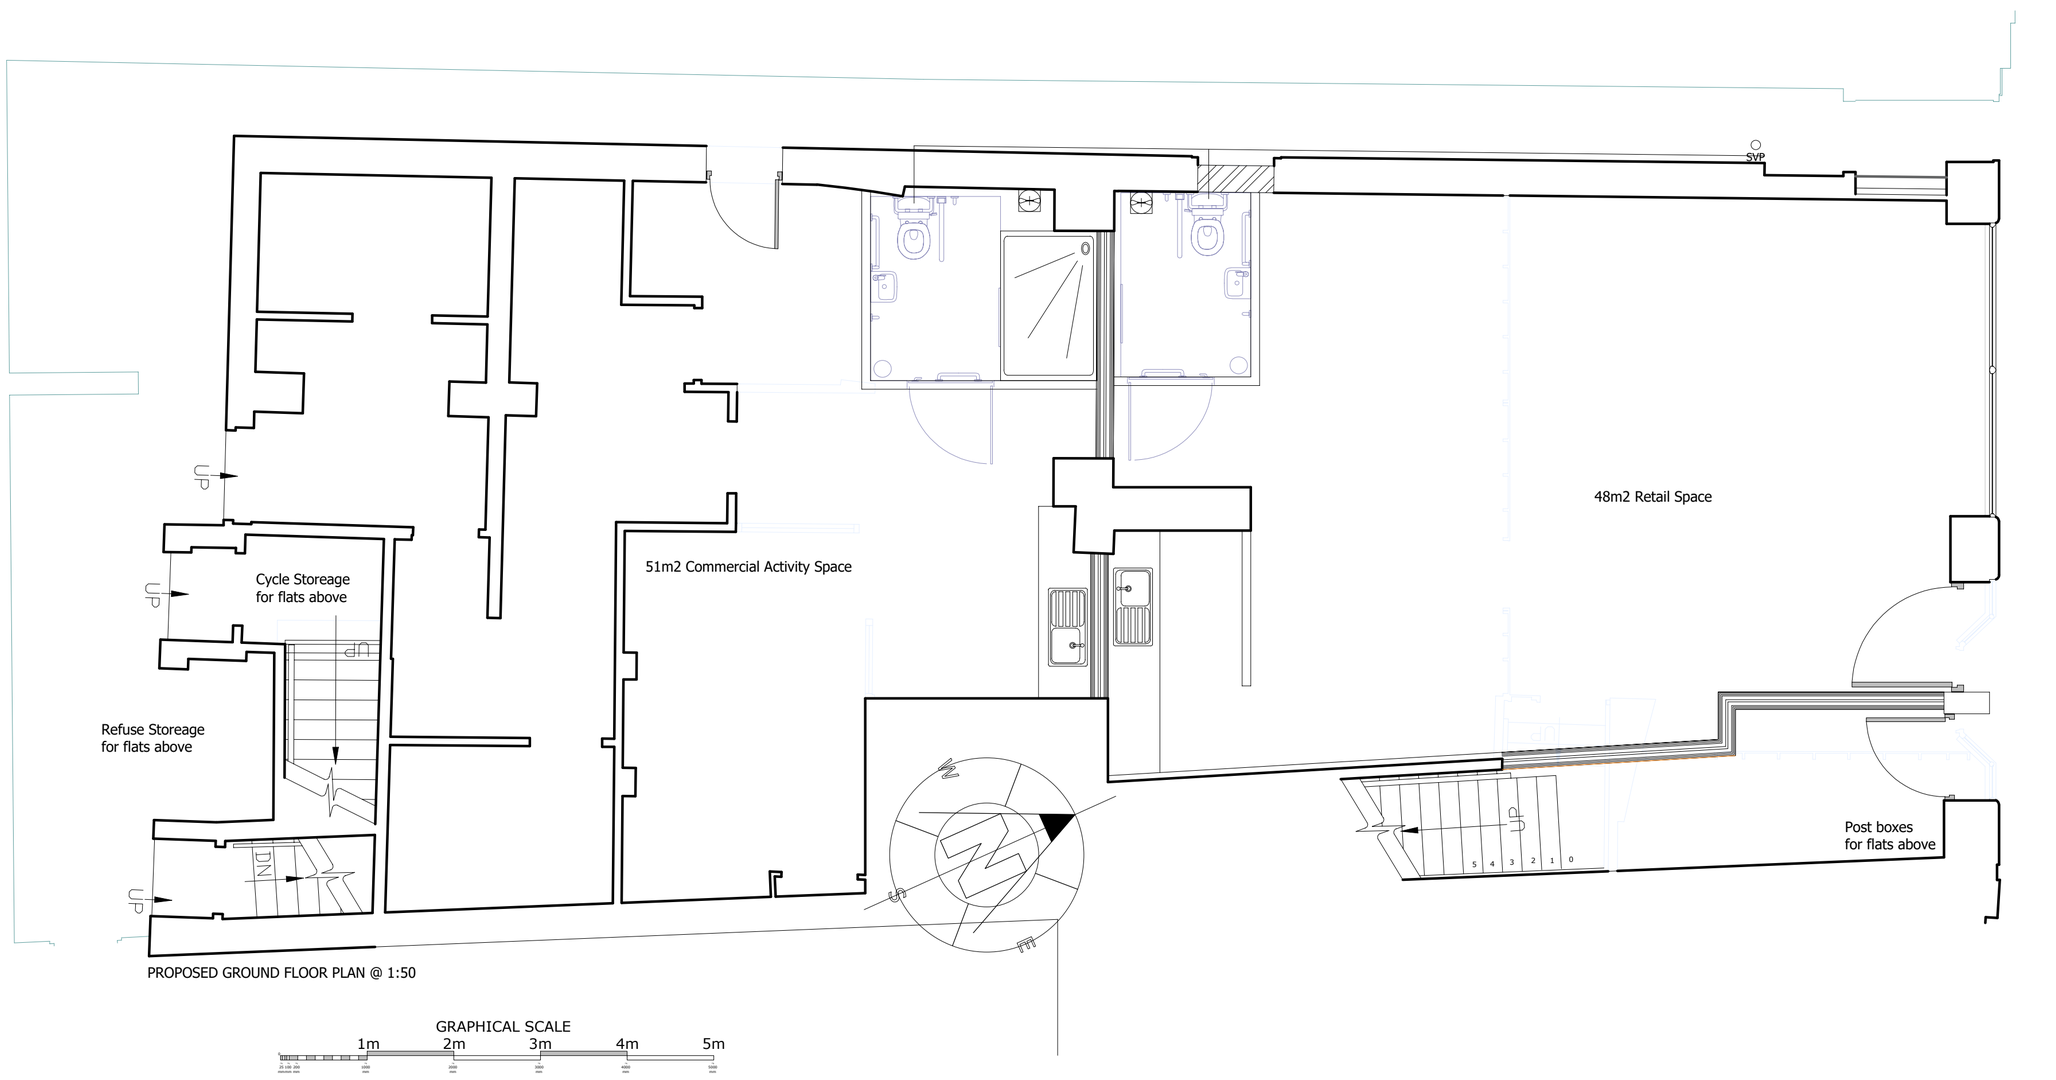

PROPOSED GROUND FLOOR PLAN @ 1:50

GRAPHICAL SCALE
1m 2m 3m 4m 5m

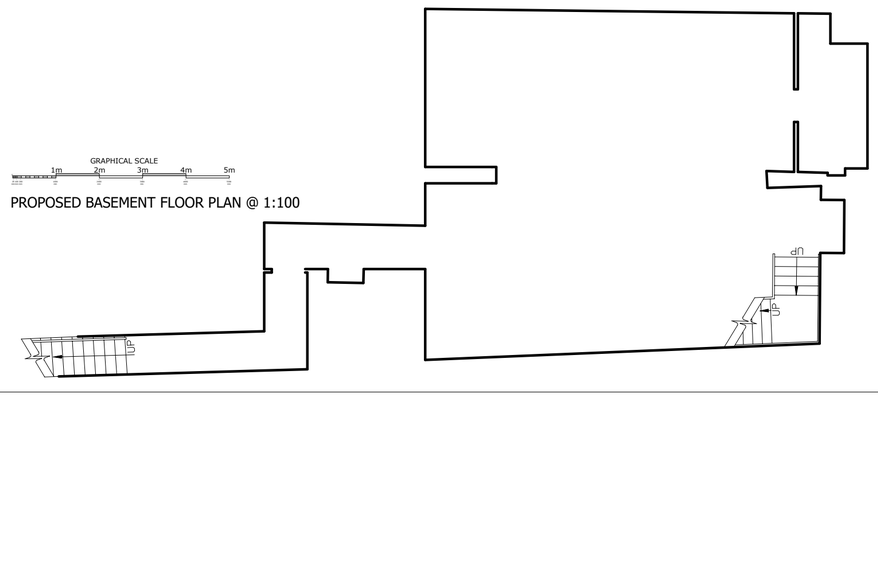

GRAPHICAL SCALE
1m 2m 3m 4m 5m

PROPOSED BASEMENT FLOOR PLAN @ 1:100

Client	JR MARGO
Address	Ty Newydd Acton Gardens Wrexham, LL12 8DE
Project Address	20 21 Hope Street Wrexham LL11 1BG
Project	Conversion of vacant upper floor space into 5no. 2 bedroom flats. Alteration to shop front to from high street access.
Title	Proposed Ground Floor and First Floor Plans
DWG No.	2021HOPE/
Date	28/01/25
Scale	As Shown
Revision	
Sheet	A1 Sheet 2 of 4

David CORRAN - Dyffryn Coediog - Pool Park - Ruthin - LL15 2LN
e - dcorran@googlemail.com
t - 07977 189 883