

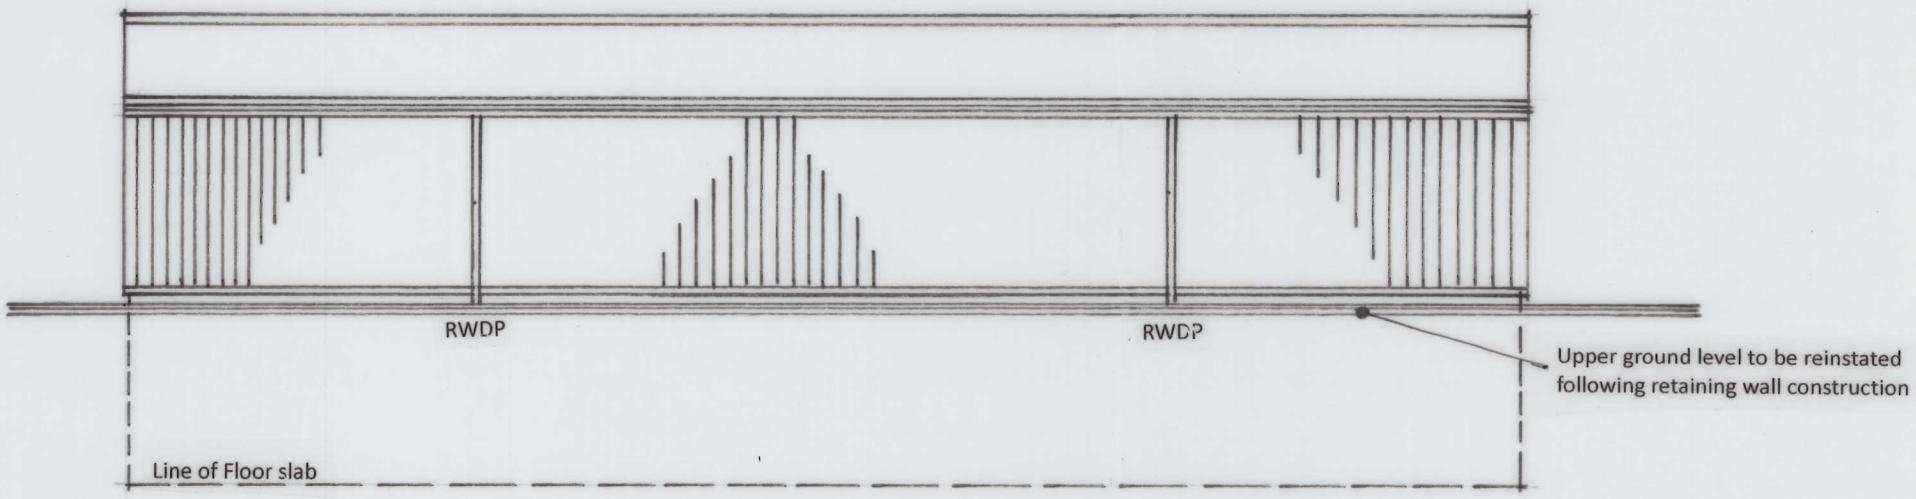



NORTH ELEVATION

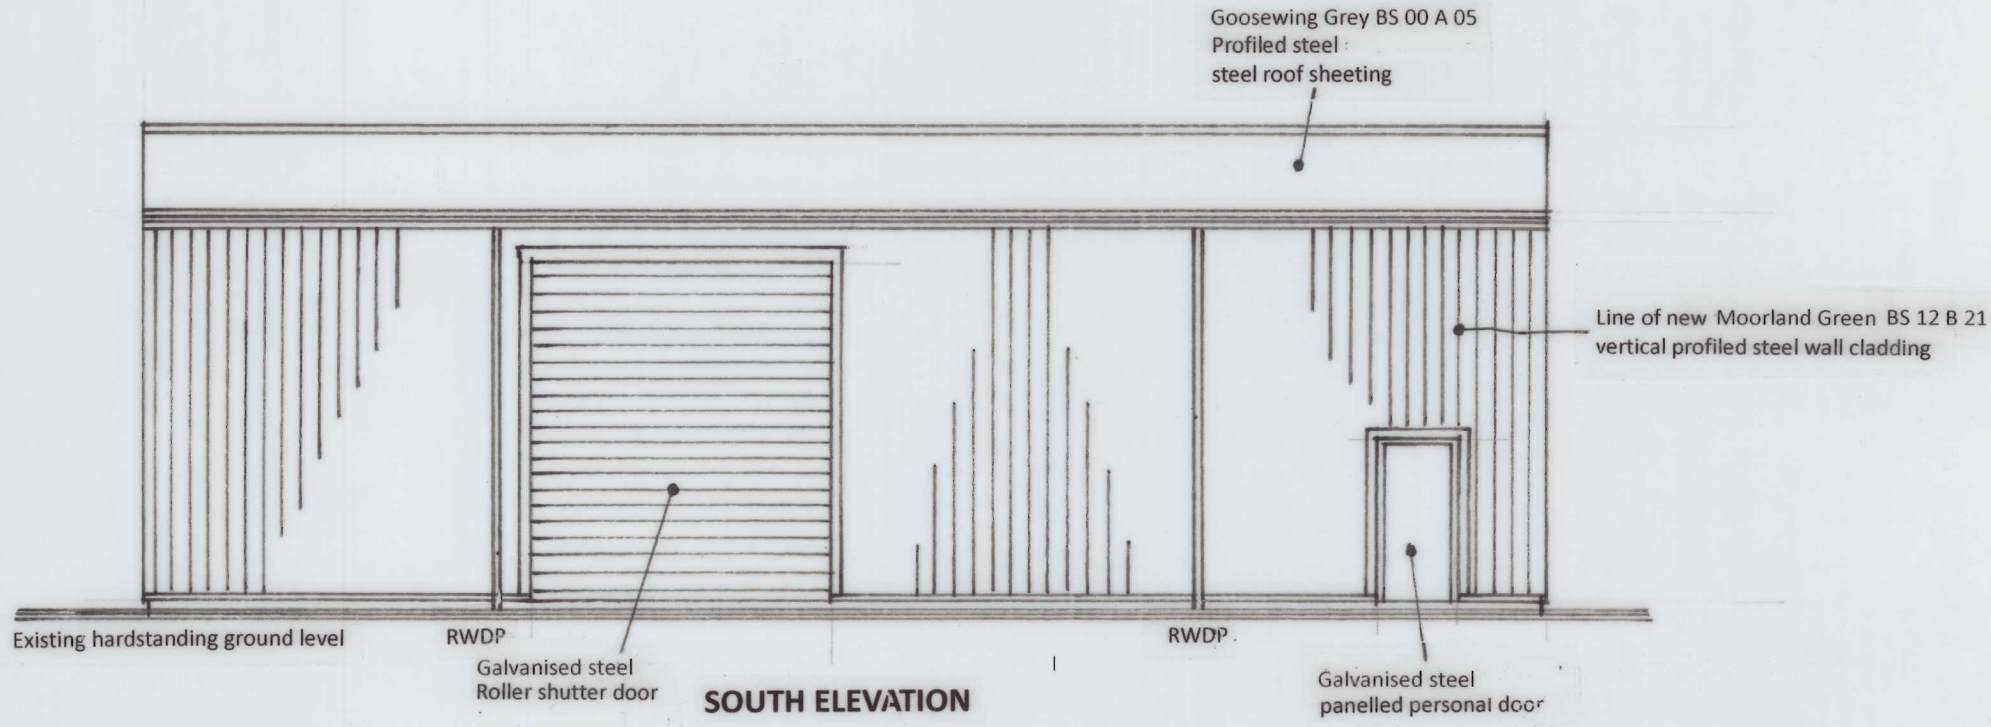

SOUTH ELEVATION

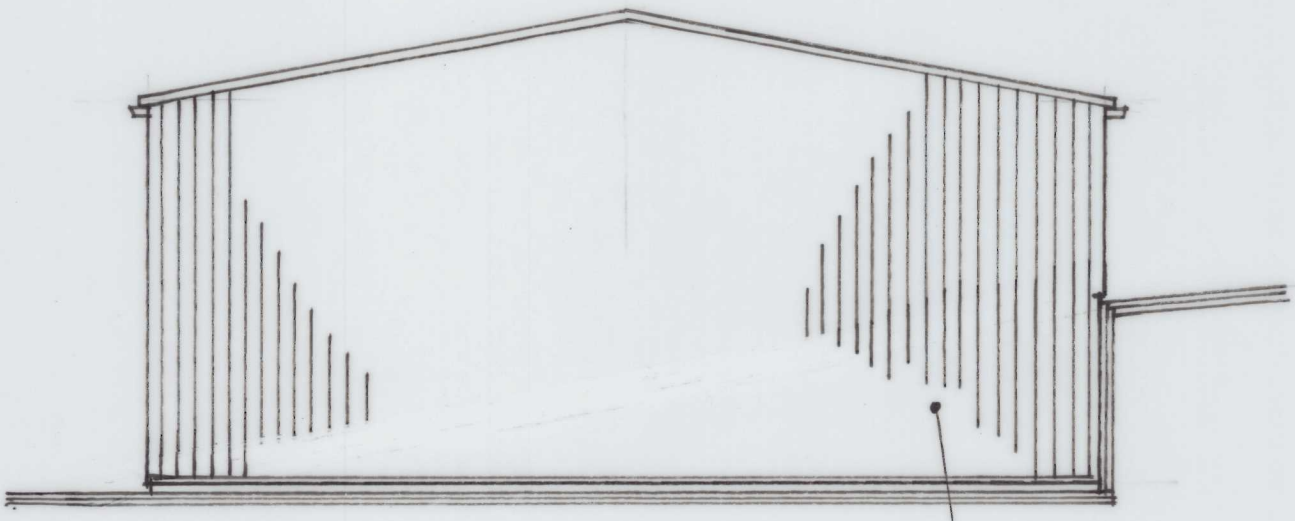

EAST ELEVATION

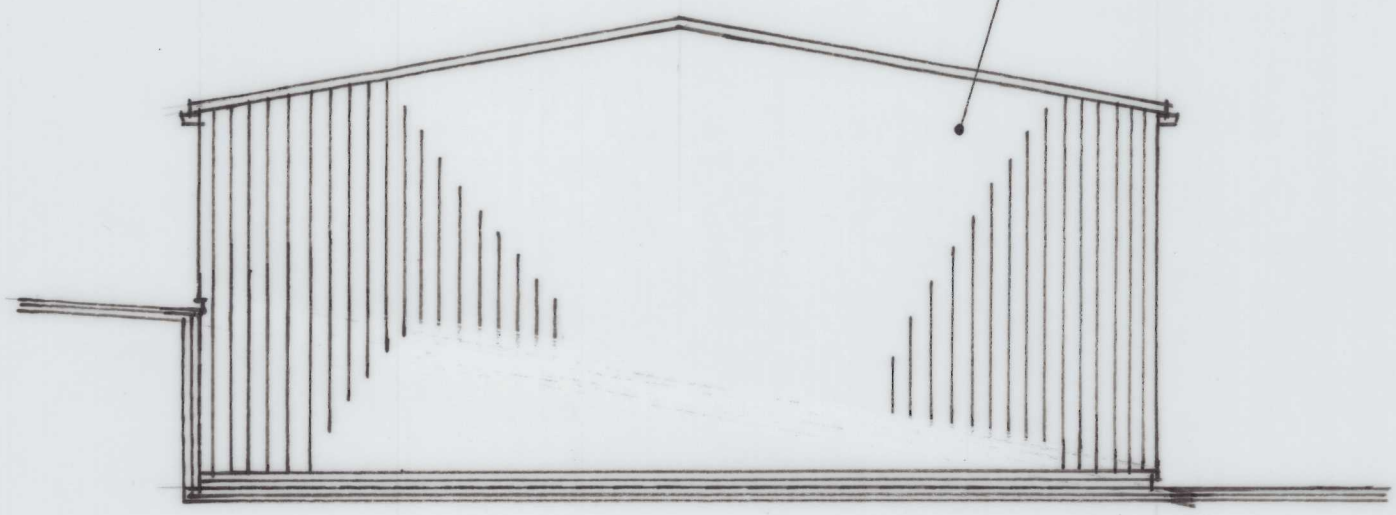

WEST ELEVATION

SCALE 1:100

0m 1m 2m 3m 4m 5m 6m 7m 8m 9m 10m

ORCHARD STRUCTURAL DESIGN LTD
EMAIL :- orchard.structures@gmail.com
WEB :- www.orchardstructures.com
TELE :- 07970 – 308358

DRAWING No. 360 / 002 JAN 2025
SCALE OF DRAWING :- 1 : 100 AT A3

PROPOSED ERECTION OF AGRICULTURAL BUILDING FOR STORAGE AND WORKSHOP AT CHURCH HOLDING, WHITEWELL ROAD, WHITEWELL, WHITCHURCH, WREXHAM, SY13 3AN FOR MR. P. COOPER.

BUILDING ELEVATIONS DRAWING