
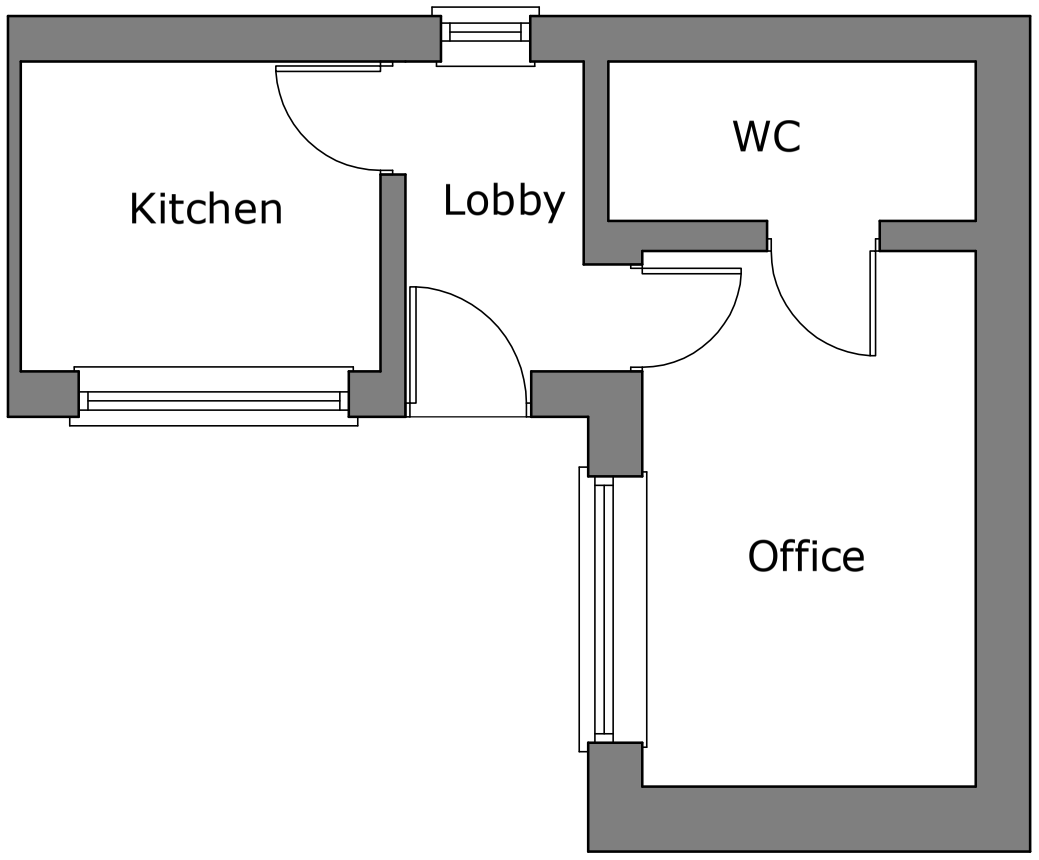


Floor Plan As Existing

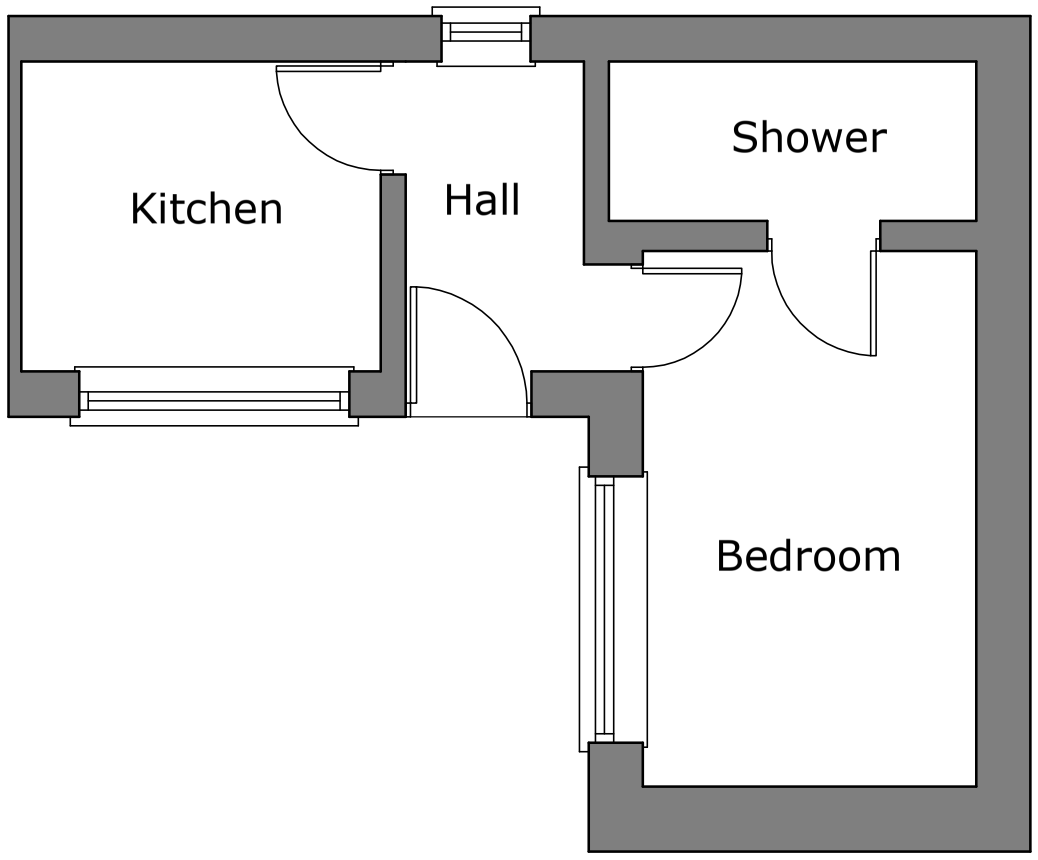

Floor Plan As Proposed

The Contractor must check all dimensions on site before commencing setting out works. Any discrepancies are to be reported immediately.

DO NOT PROCEED IN THE EVENT OF A DISCREPANCY.
DO NOT SCALE FROM THE PRINTS.

PLANNING DRAWING

\- 21/01/2025
Drawing Revisions

Project
Yew Tree Cottage
Church Road
Southsea
Wrexham
LL11 5PG

Drawing Title
Floor Plans
As Existing And Proposed

Drawing Number: 25-01-PL01
Revision: -
Scale: 1:50 @ A3
Date: JAN 25

DO NOT SCALE

COPYRIGHT RESERVED