
NOTE

Drawing prepared to obtain Planning Permission only. Builder must check setting out and all drawing information before commencement. All findings must be reported.

REVISIONS

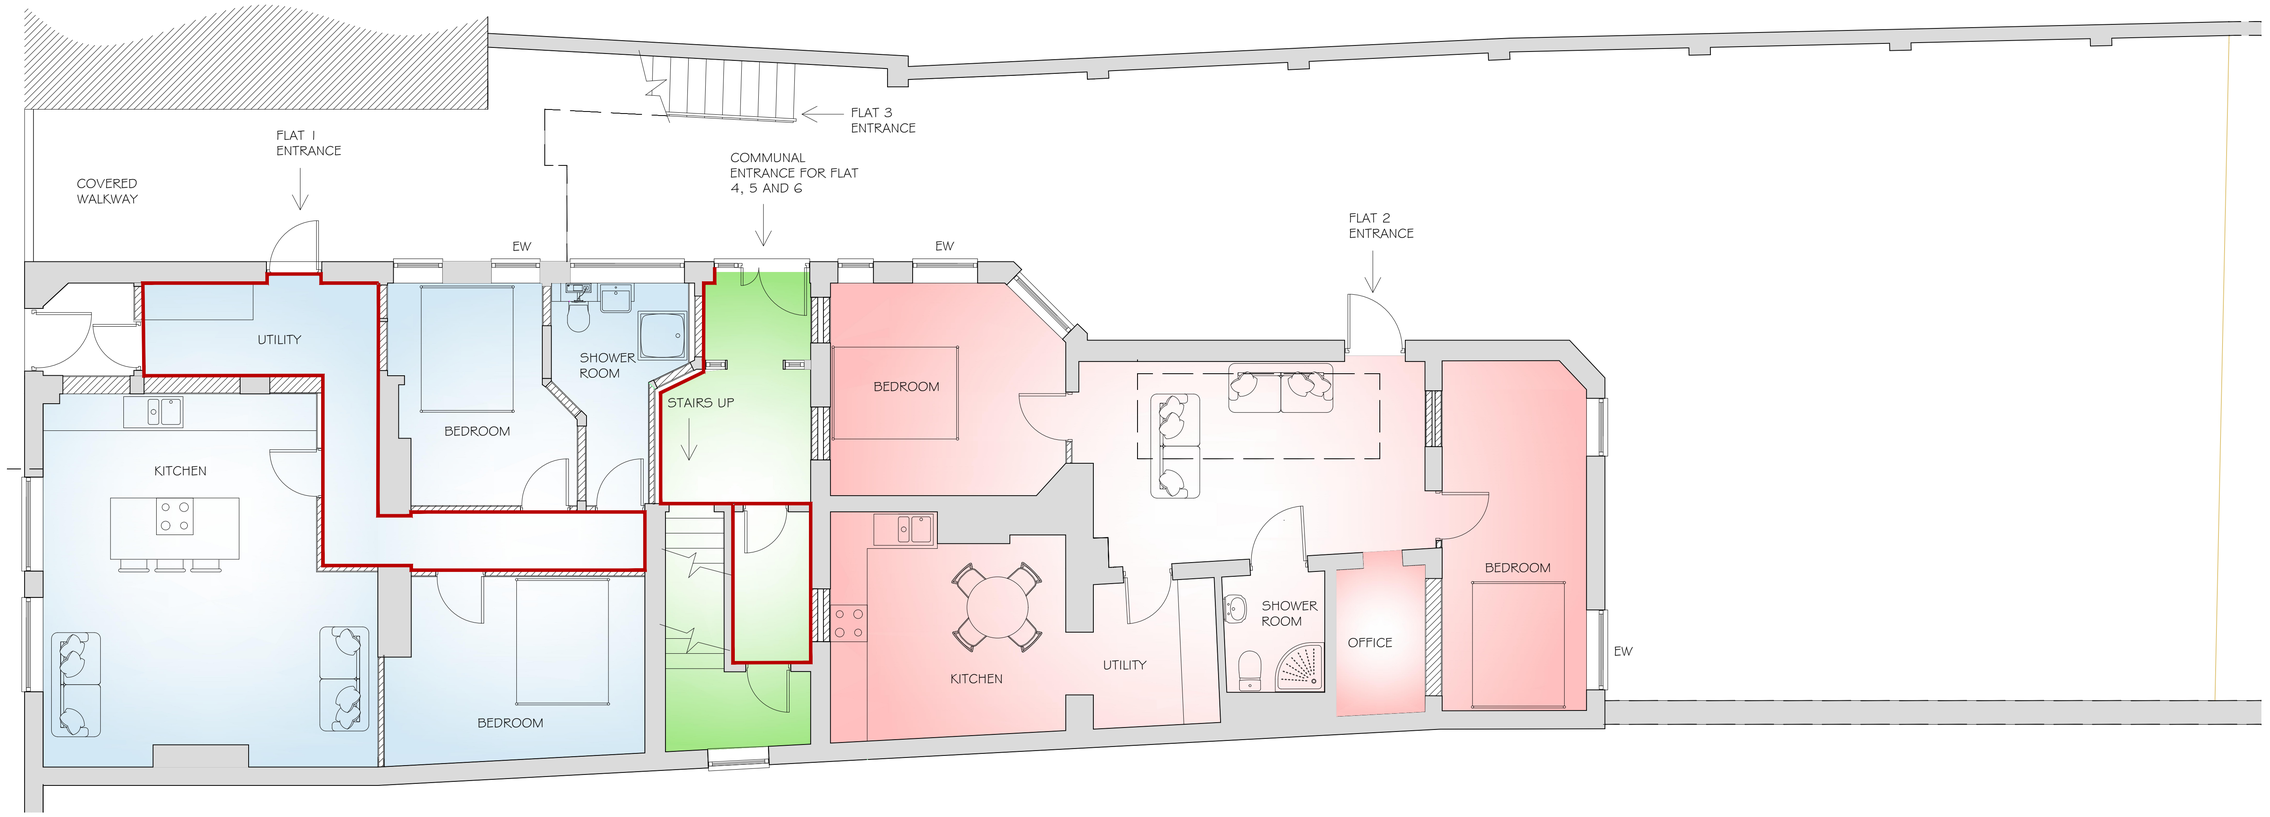

PROPOSED GROUND FLOOR PLAN

© Copyright

csb architecture
Architecture and Surveying

CSB Architecture Ltd
Dunstone House, 3 Dunstone Court
Market Drayton, Shropshire, TF9 3GA

Tel: 01630 654955 Email: info@csbarchitecture.co.uk

PROJECT: Conversion to Six Residential Apartments			
ADDRESS: The White Horse, 21 High Street, Overton, LL13 ODT			
SCALES: 1:50 @ A1 & 1:100 @ A3			PLOT SIZE: A1
DRAWING TITLE: Proposed Ground Floor Plan			
DATE: November 2024	JOB N°: 360	DWG N°: 006	REV: -