

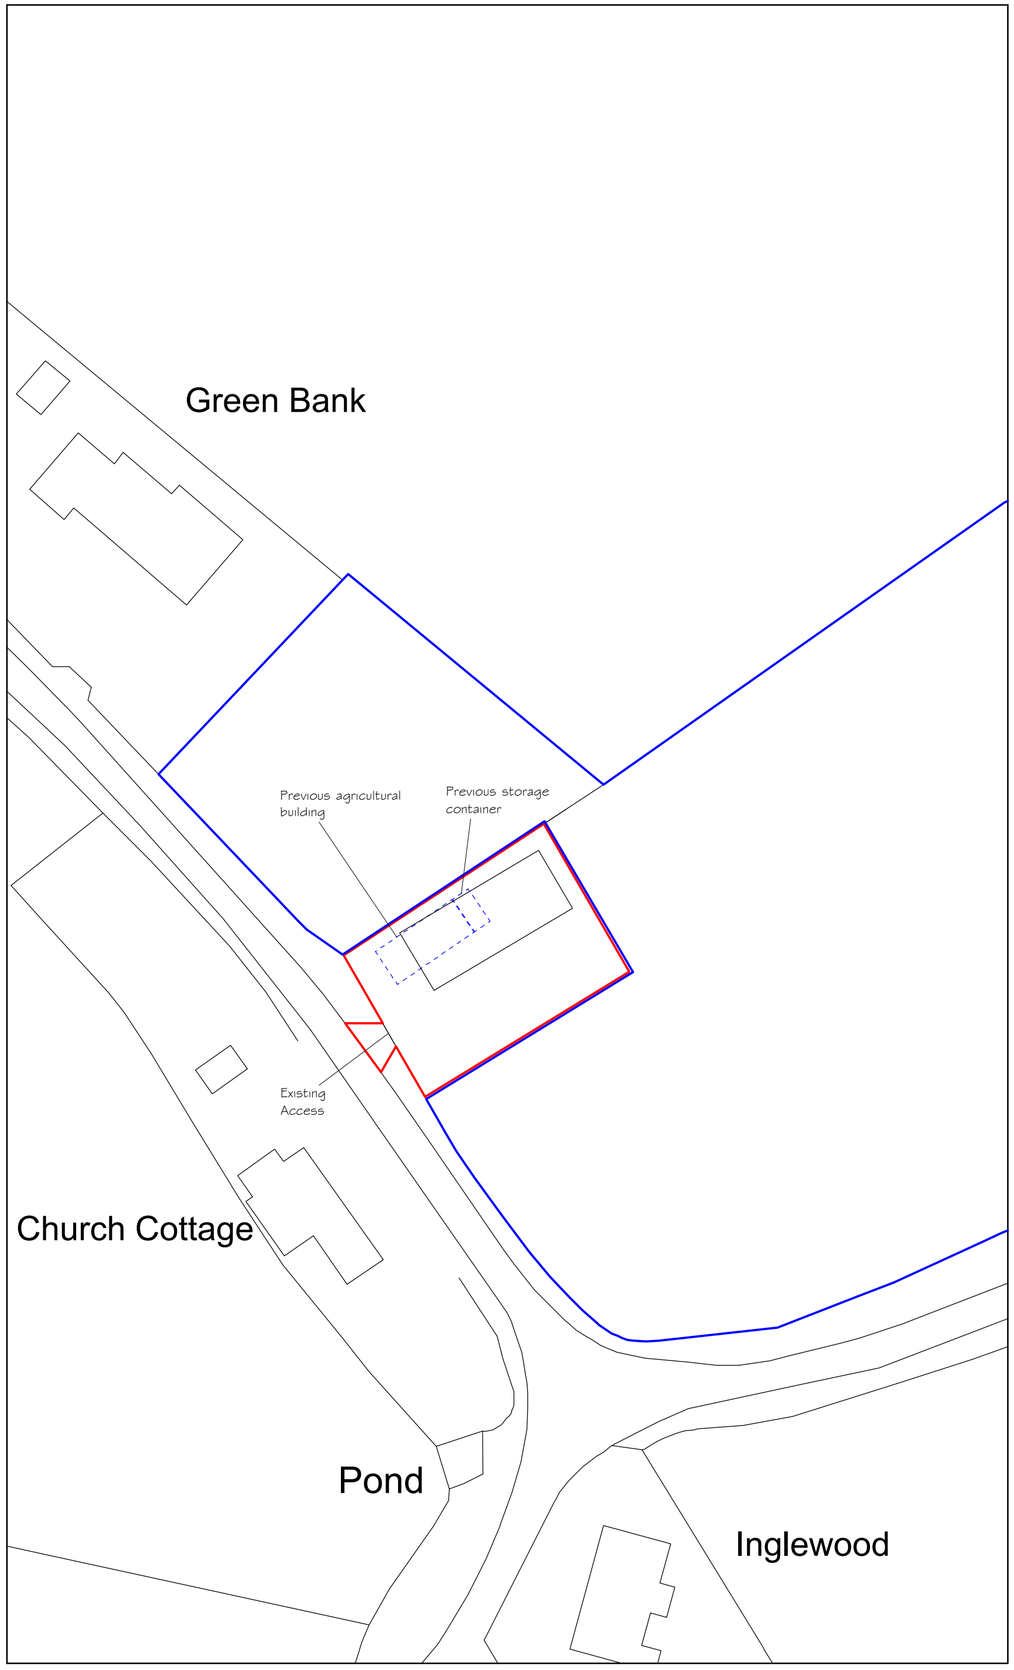


Site Plan 1:500

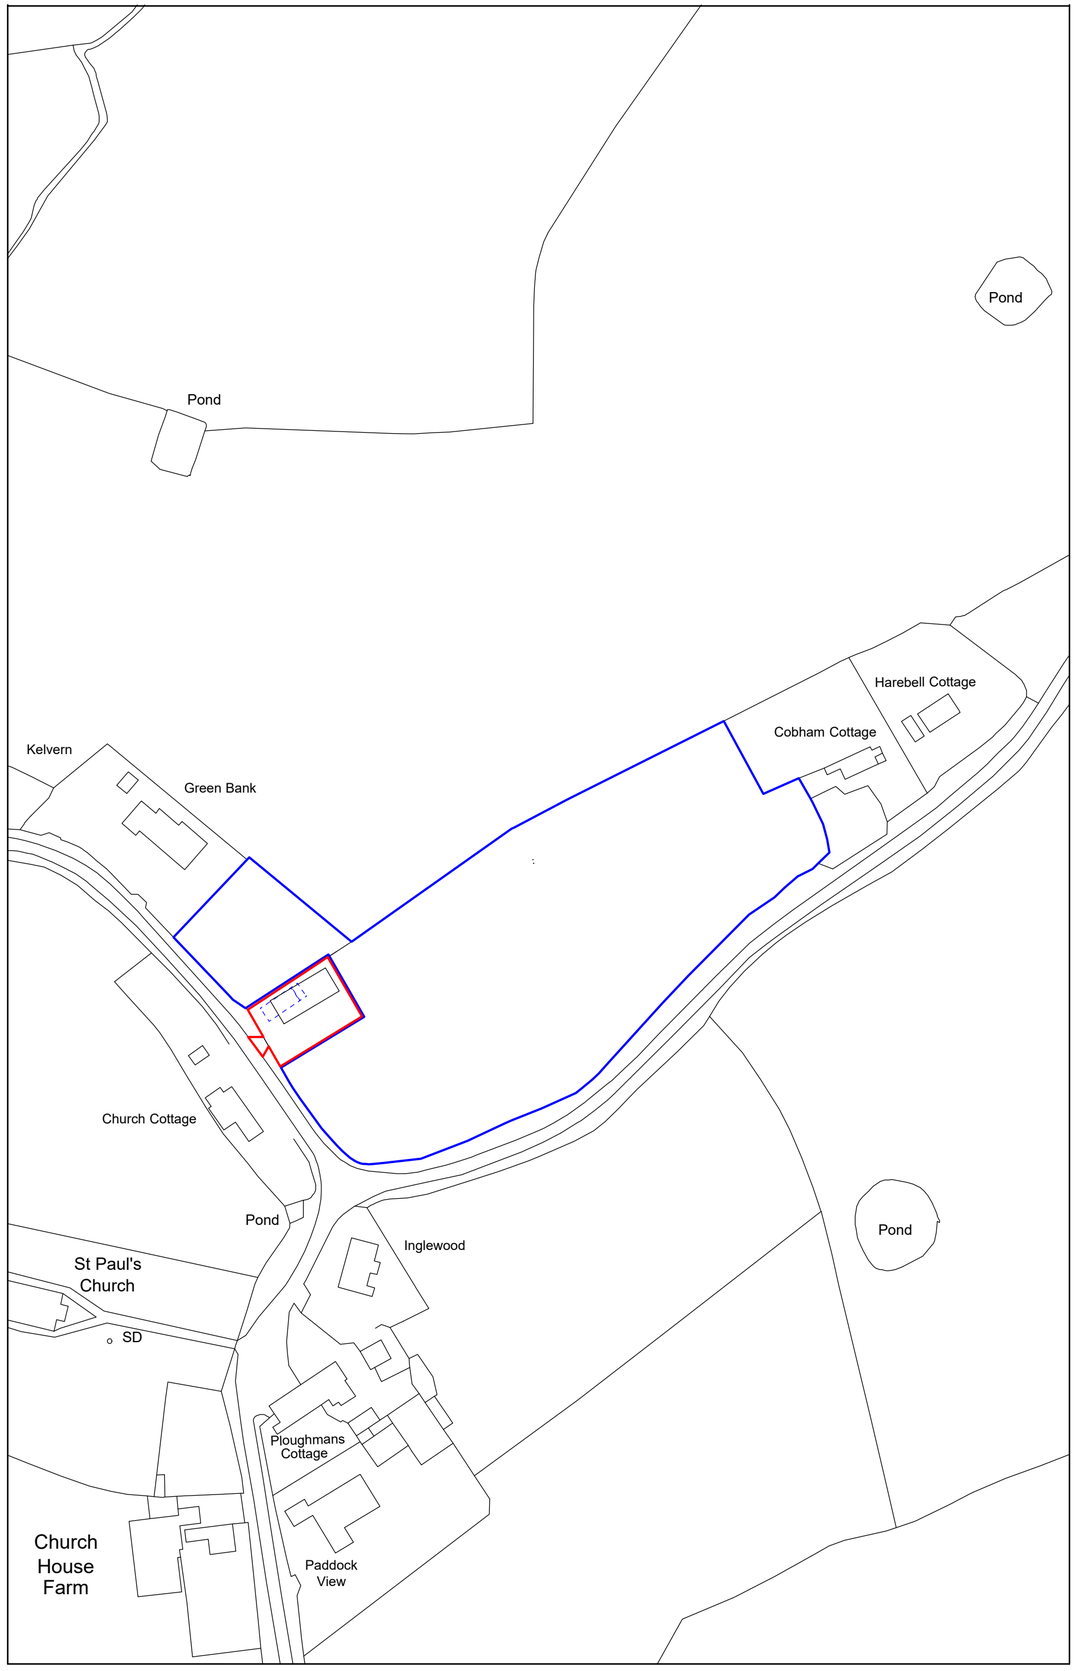

Location Plan 1:1250

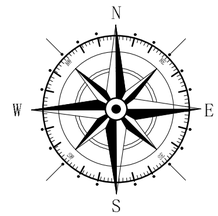

Key

- Surrounding Buildings
- Application Site
- Land Owned by Applicant

Rev	Date	Detail	Initial

Project: Proposed replacement agricultural building on land adjacent to Green Bank, Bowling Bank, Wrexham. LL13 9RY

Title:	Scale: (A2)
Existing: Site & Location Plan	1:500 & 1:1250

Drawn By:	Date:
D.J.Edwards	Jan 2025
Drawing No:	**Sheet:**
W221/001	1 of 1

blueprint architectural services

partner LABC

Office 3K4,
Redwither Business Tower,
Wrexham. LL13 9XT
Tel: 01978 356500
www.blueprintarchitectural.com

© copyright all rights reserved