
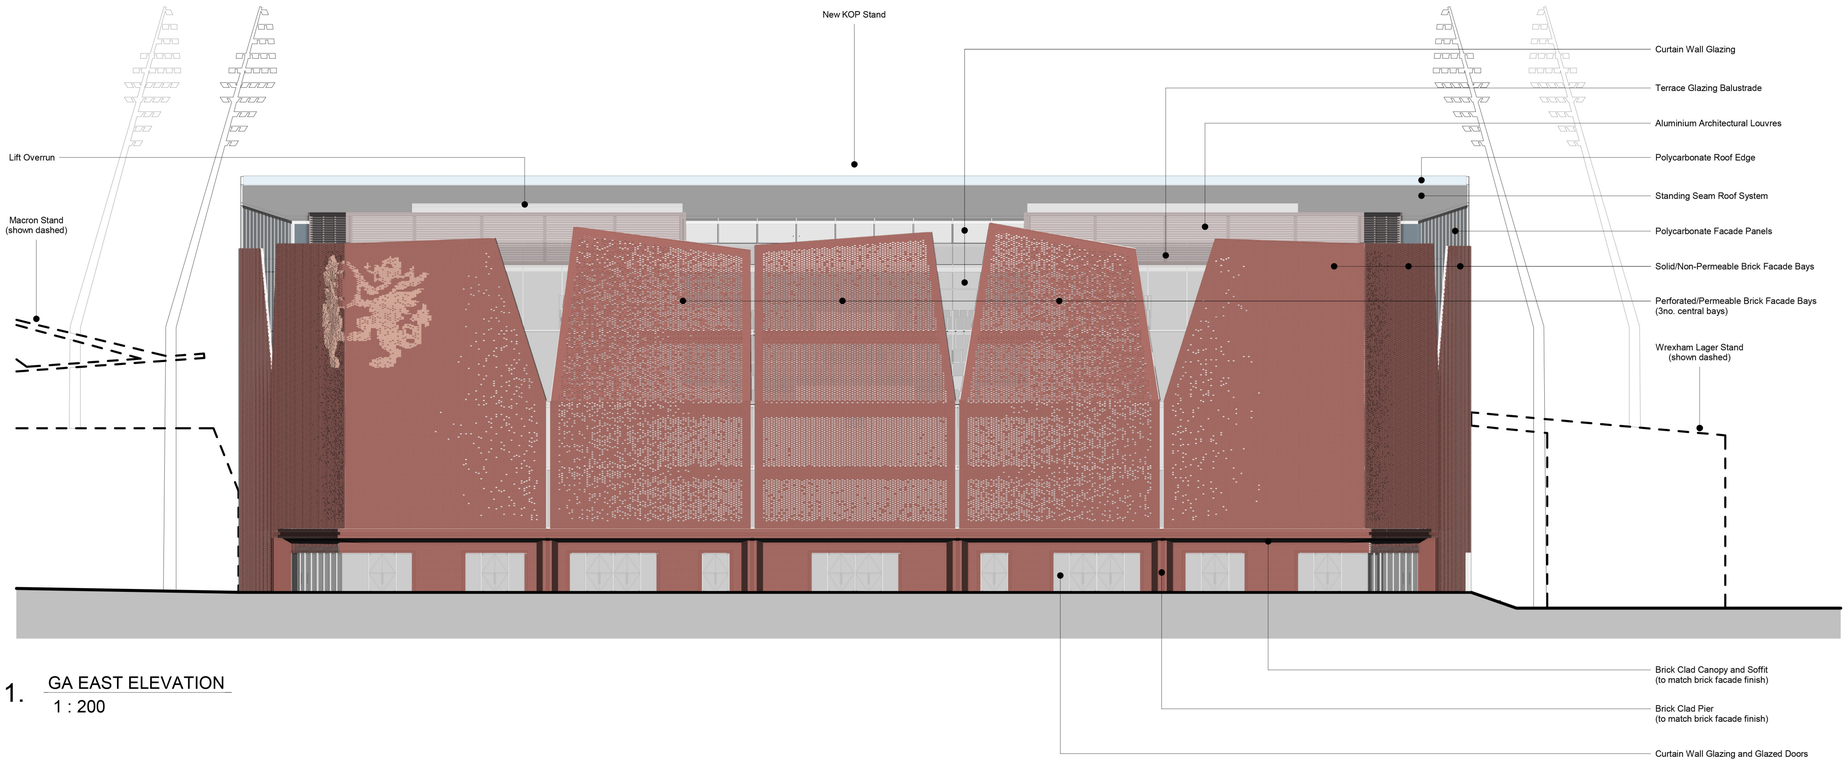


1. GA EAST ELEVATION
1 : 200

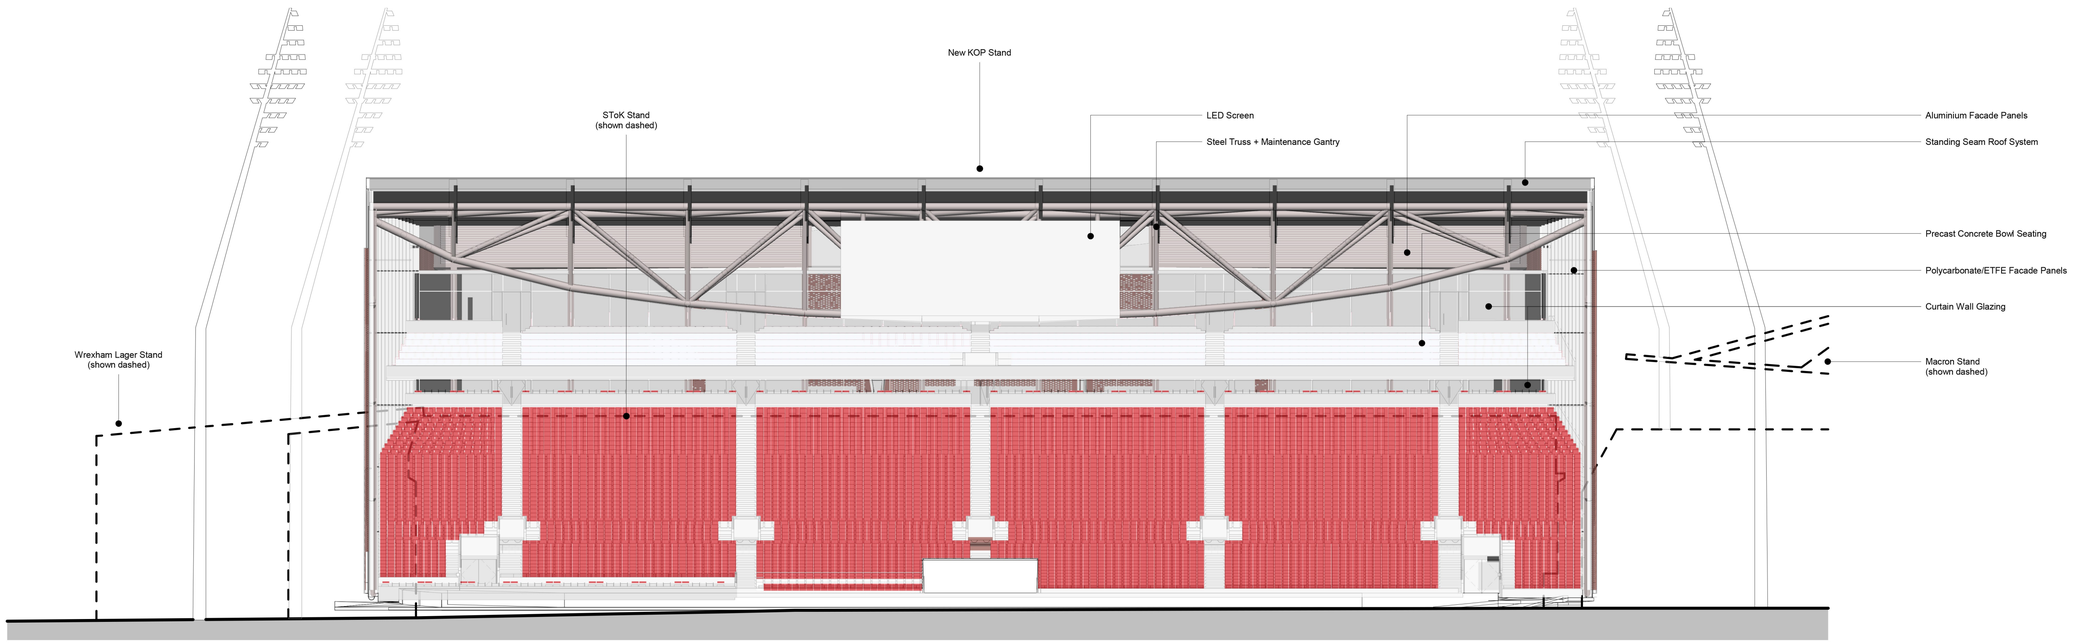


2. GA WEST ELEVATION
1 : 200

REVISIONS

REV	DATE	DESCRIPTION
P01	03.02.2025	PLANNING SECTION 73 SUBMISSION

KEY PLAN

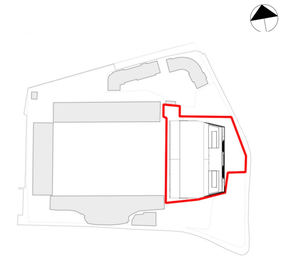

CLIENT

© COPYRIGHT. ALL RIGHTS RESERVED

THIS WORK IS COPYRIGHT AND CANNOT BE REPRODUCED OR COPIED IN ANY FORM OR BY ANY OTHER MEANS (GRAPHIC, ELECTRONIC OR MECHANICAL INCLUDING PHOTOCOPYING) WITHOUT THE WRITTEN PERMISSION OF POPULOUS ANY LICENSE, EXPRESS OR IMPLIED, TO USE THIS DOCUMENT FOR ANY PURPOSE WHATSOEVER IS RESTRICTED TO THE TERMS OF THE AGREEMENT OR IMPLIED AGREEMENT BETWEEN POPULOUS AND THE INSTRUCTING PARTY.

USE FIGURED DIMENSIONS IN PREFERENCE TO SCALED. CHECK ALL DIMENSIONS ON SITE BEFORE FABRICATION OR SETTING OUT.

ARCHITECT

POPULOUS®

14 BLADES COURT | DEODAR ROAD | LONDON | SW15 2NU | UNITED KINGDOM
TELEPHONE +44 (0)20 8874 7666 FACSIMILE +44 (0)20 8874 7470

ALL PRODUCTION & INTELLECTUAL PROPERTY RIGHTS RESERVED © POPULOUS 2009

PROJECT NAME

Wrexham AFC KOP Stand

DRAWING TITLE

GENERAL ARRANGEMENT
NORTH & SOUTH ELEVATIONS
PROPOSED

STATUS	RIBA STAGE	PROJECT NO.
S4	STAGE 2	6359

DATE	SCALE	SIZE
03.02.2025	1 : 200	A1

DRAWN	CHECKED	APPROVED
MP	MF	TJ

PROJECT	ORIGINATOR	FUNCTIONAL BREAKDOWN	SPATIAL BREAKDOWN	FORM	DISCIPLINE	NUMBER	REV
WRX	POP	KOP	ZZZ	DR	AR	023045	P01

WRX-POP-ZZZ-M3-AR-010000