
The content of this drawing is subject to the provision of the Copyright Act 1956.

Work to figured dimensions only. Site dimensions are to be checked before work is started. Any discrepancy whatsoever between any information contained on this drawing and any other document or drawing must be drawn to the attention of the Architect by the contractor before the work is executed.

IF IN DOUBT ASK IMMEDIATELY.

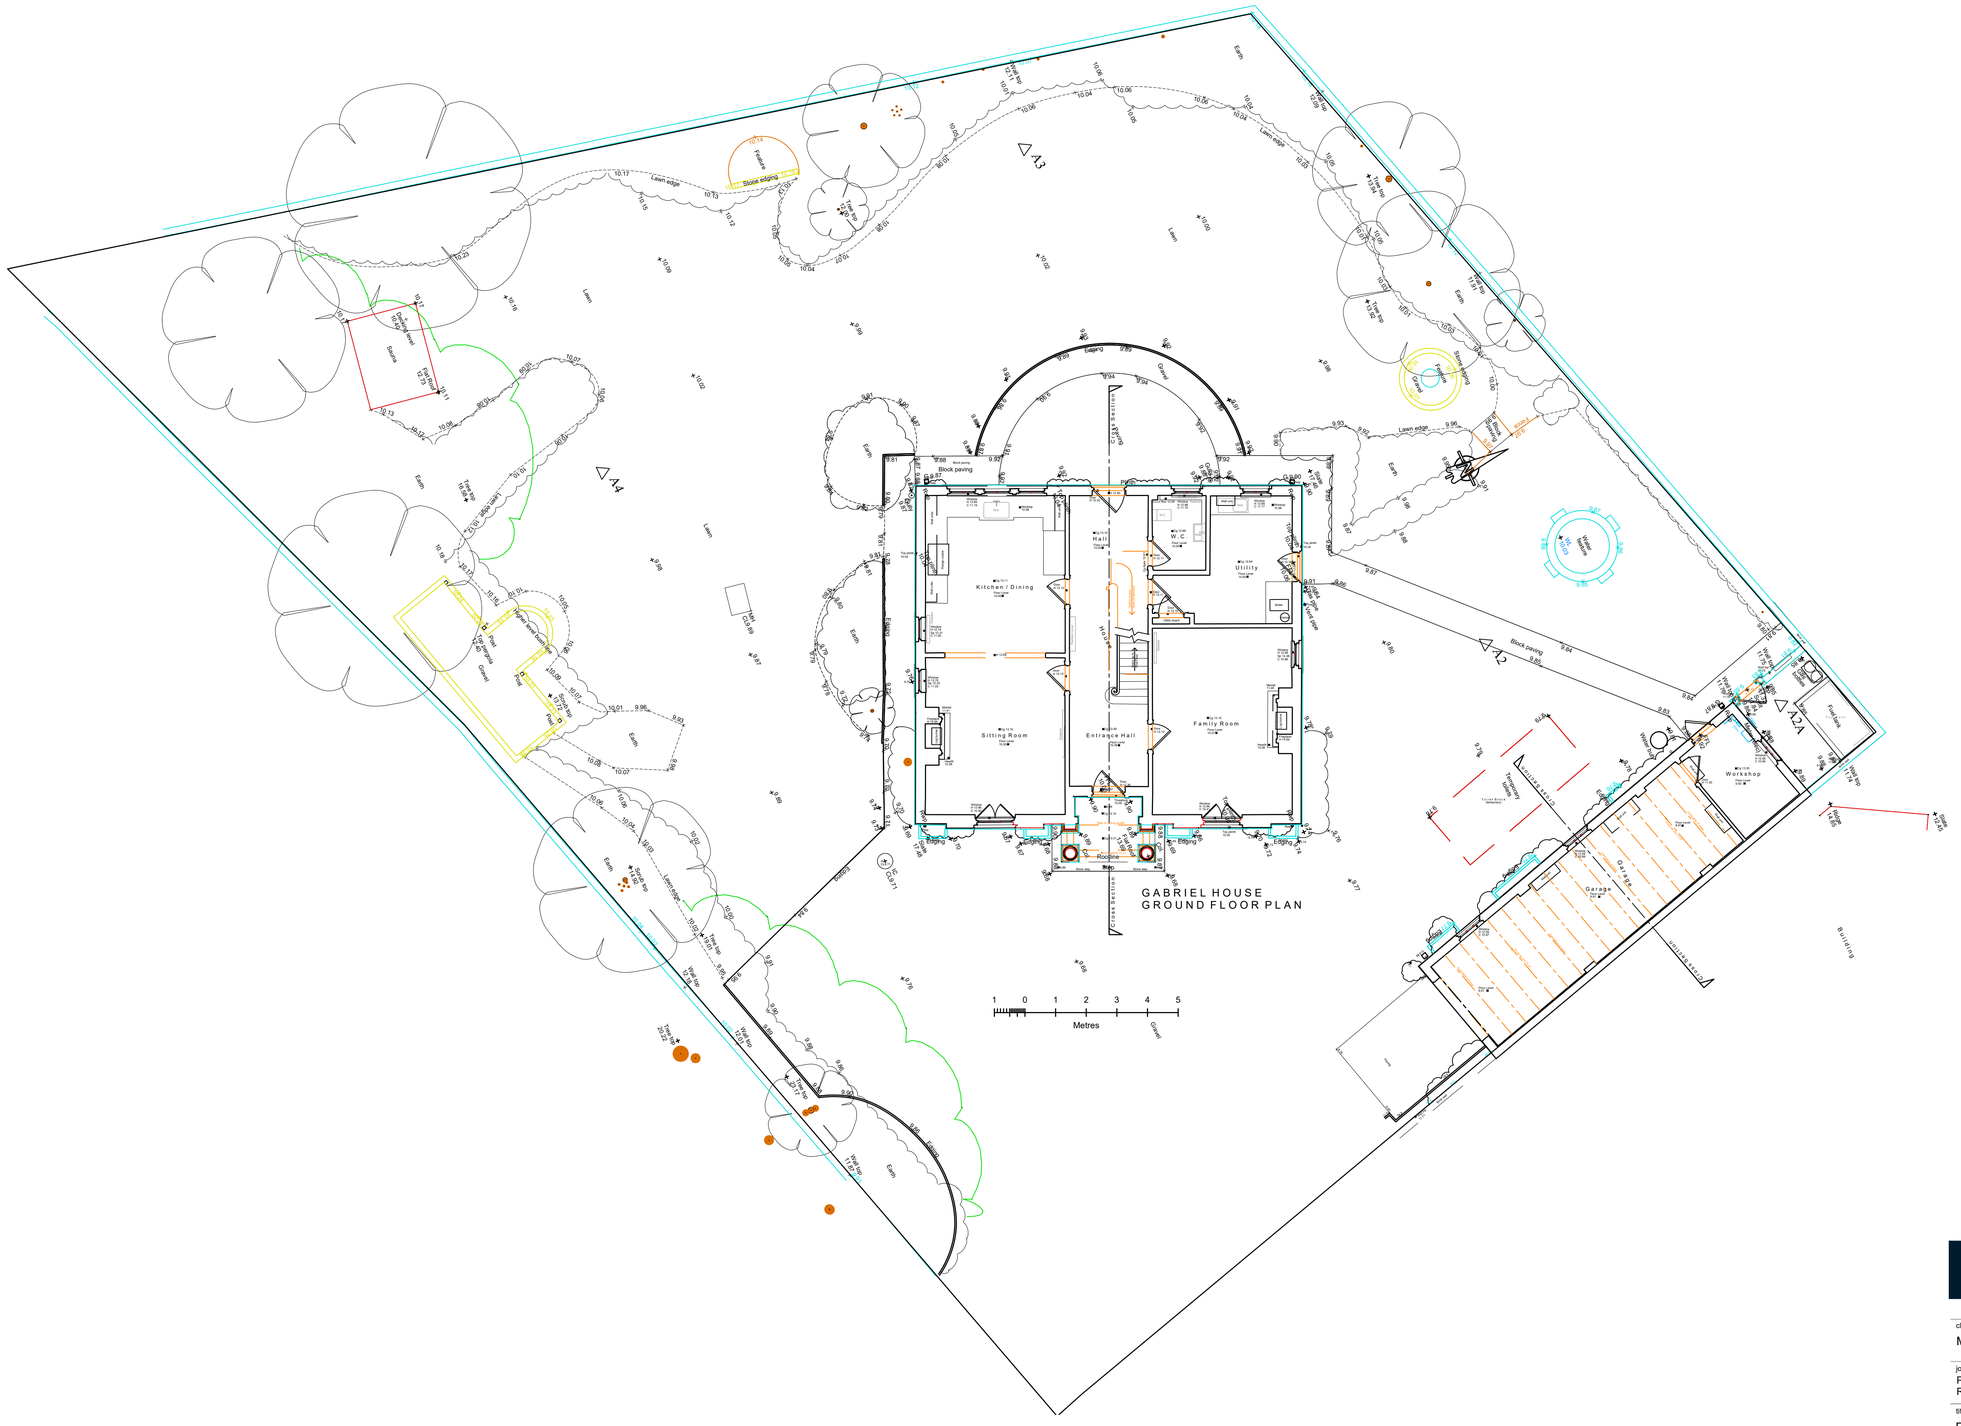

EXISTING GROUND FLOOR PLAN

MARK WILLACY ARCHITECTS
Chartered Practice

client
MR & MRS ANDREW HARPER

job
PROPOSED EXTENSIONS TO GABRIEL HOUSE, DARLAND LANE, ROSSETT. LL12 0BA

title
EXISTING GROUND FLOOR PLAN

scale	date	job no.	drawing no.	rev
1 : 100/A1	09 JAN'25	MSW208	EXGF01	

A :- Penmon House, 76 Hoole Road, Chester CH2 3NL
T :- +44 (0)1244 853891 / +44 (0)7973 322953
E :- mark@markwillacyarchitects.co.uk
www :- markwillacyarchitects.co.uk