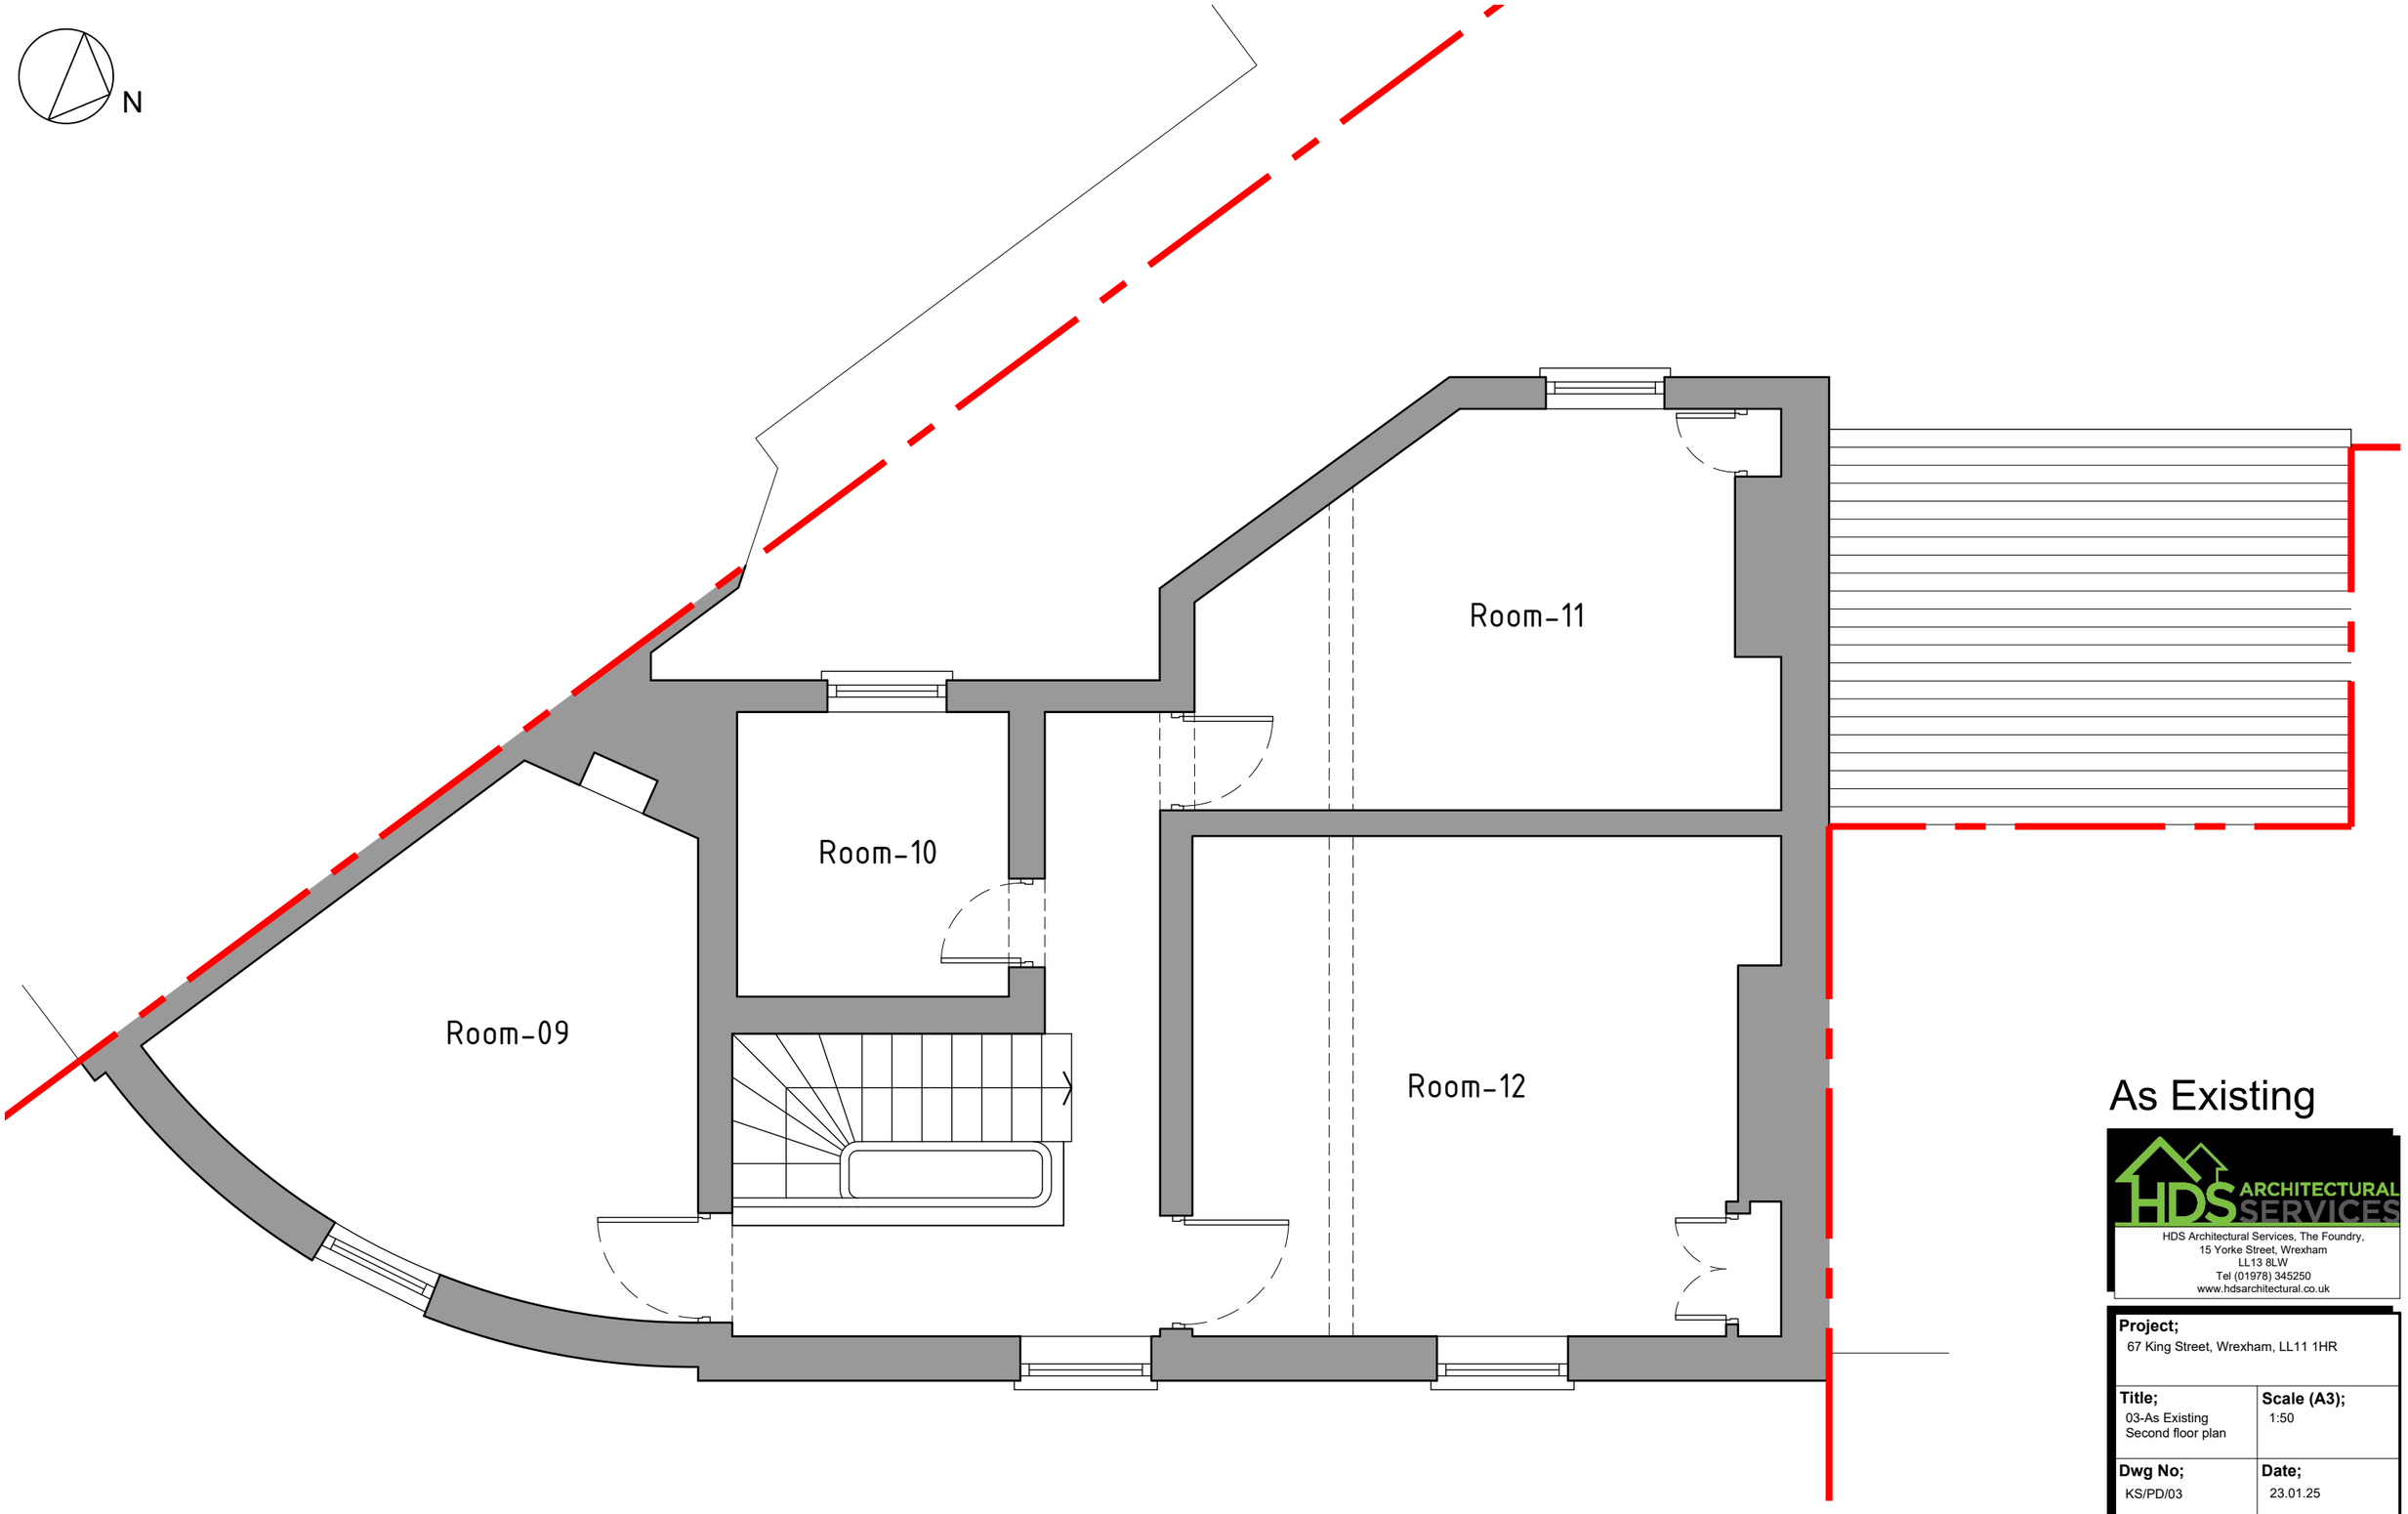


Second floor plan 1:50

As Existing

HDS ARCHITECTURAL SERVICES
HDS Architectural Services, The Foundry,
15 Yorke Street, Wrexham
LL13 8LW
Tel (01978) 345250
www.hdsarchitectural.co.uk

Project;
67 King Street, Wrexham, LL11 1HR

Title;
03-As Existing
Second floor plan

Scale (A3);
1:50

Dwg No;
KS/PD/03

Date;
23.01.25

Revision;