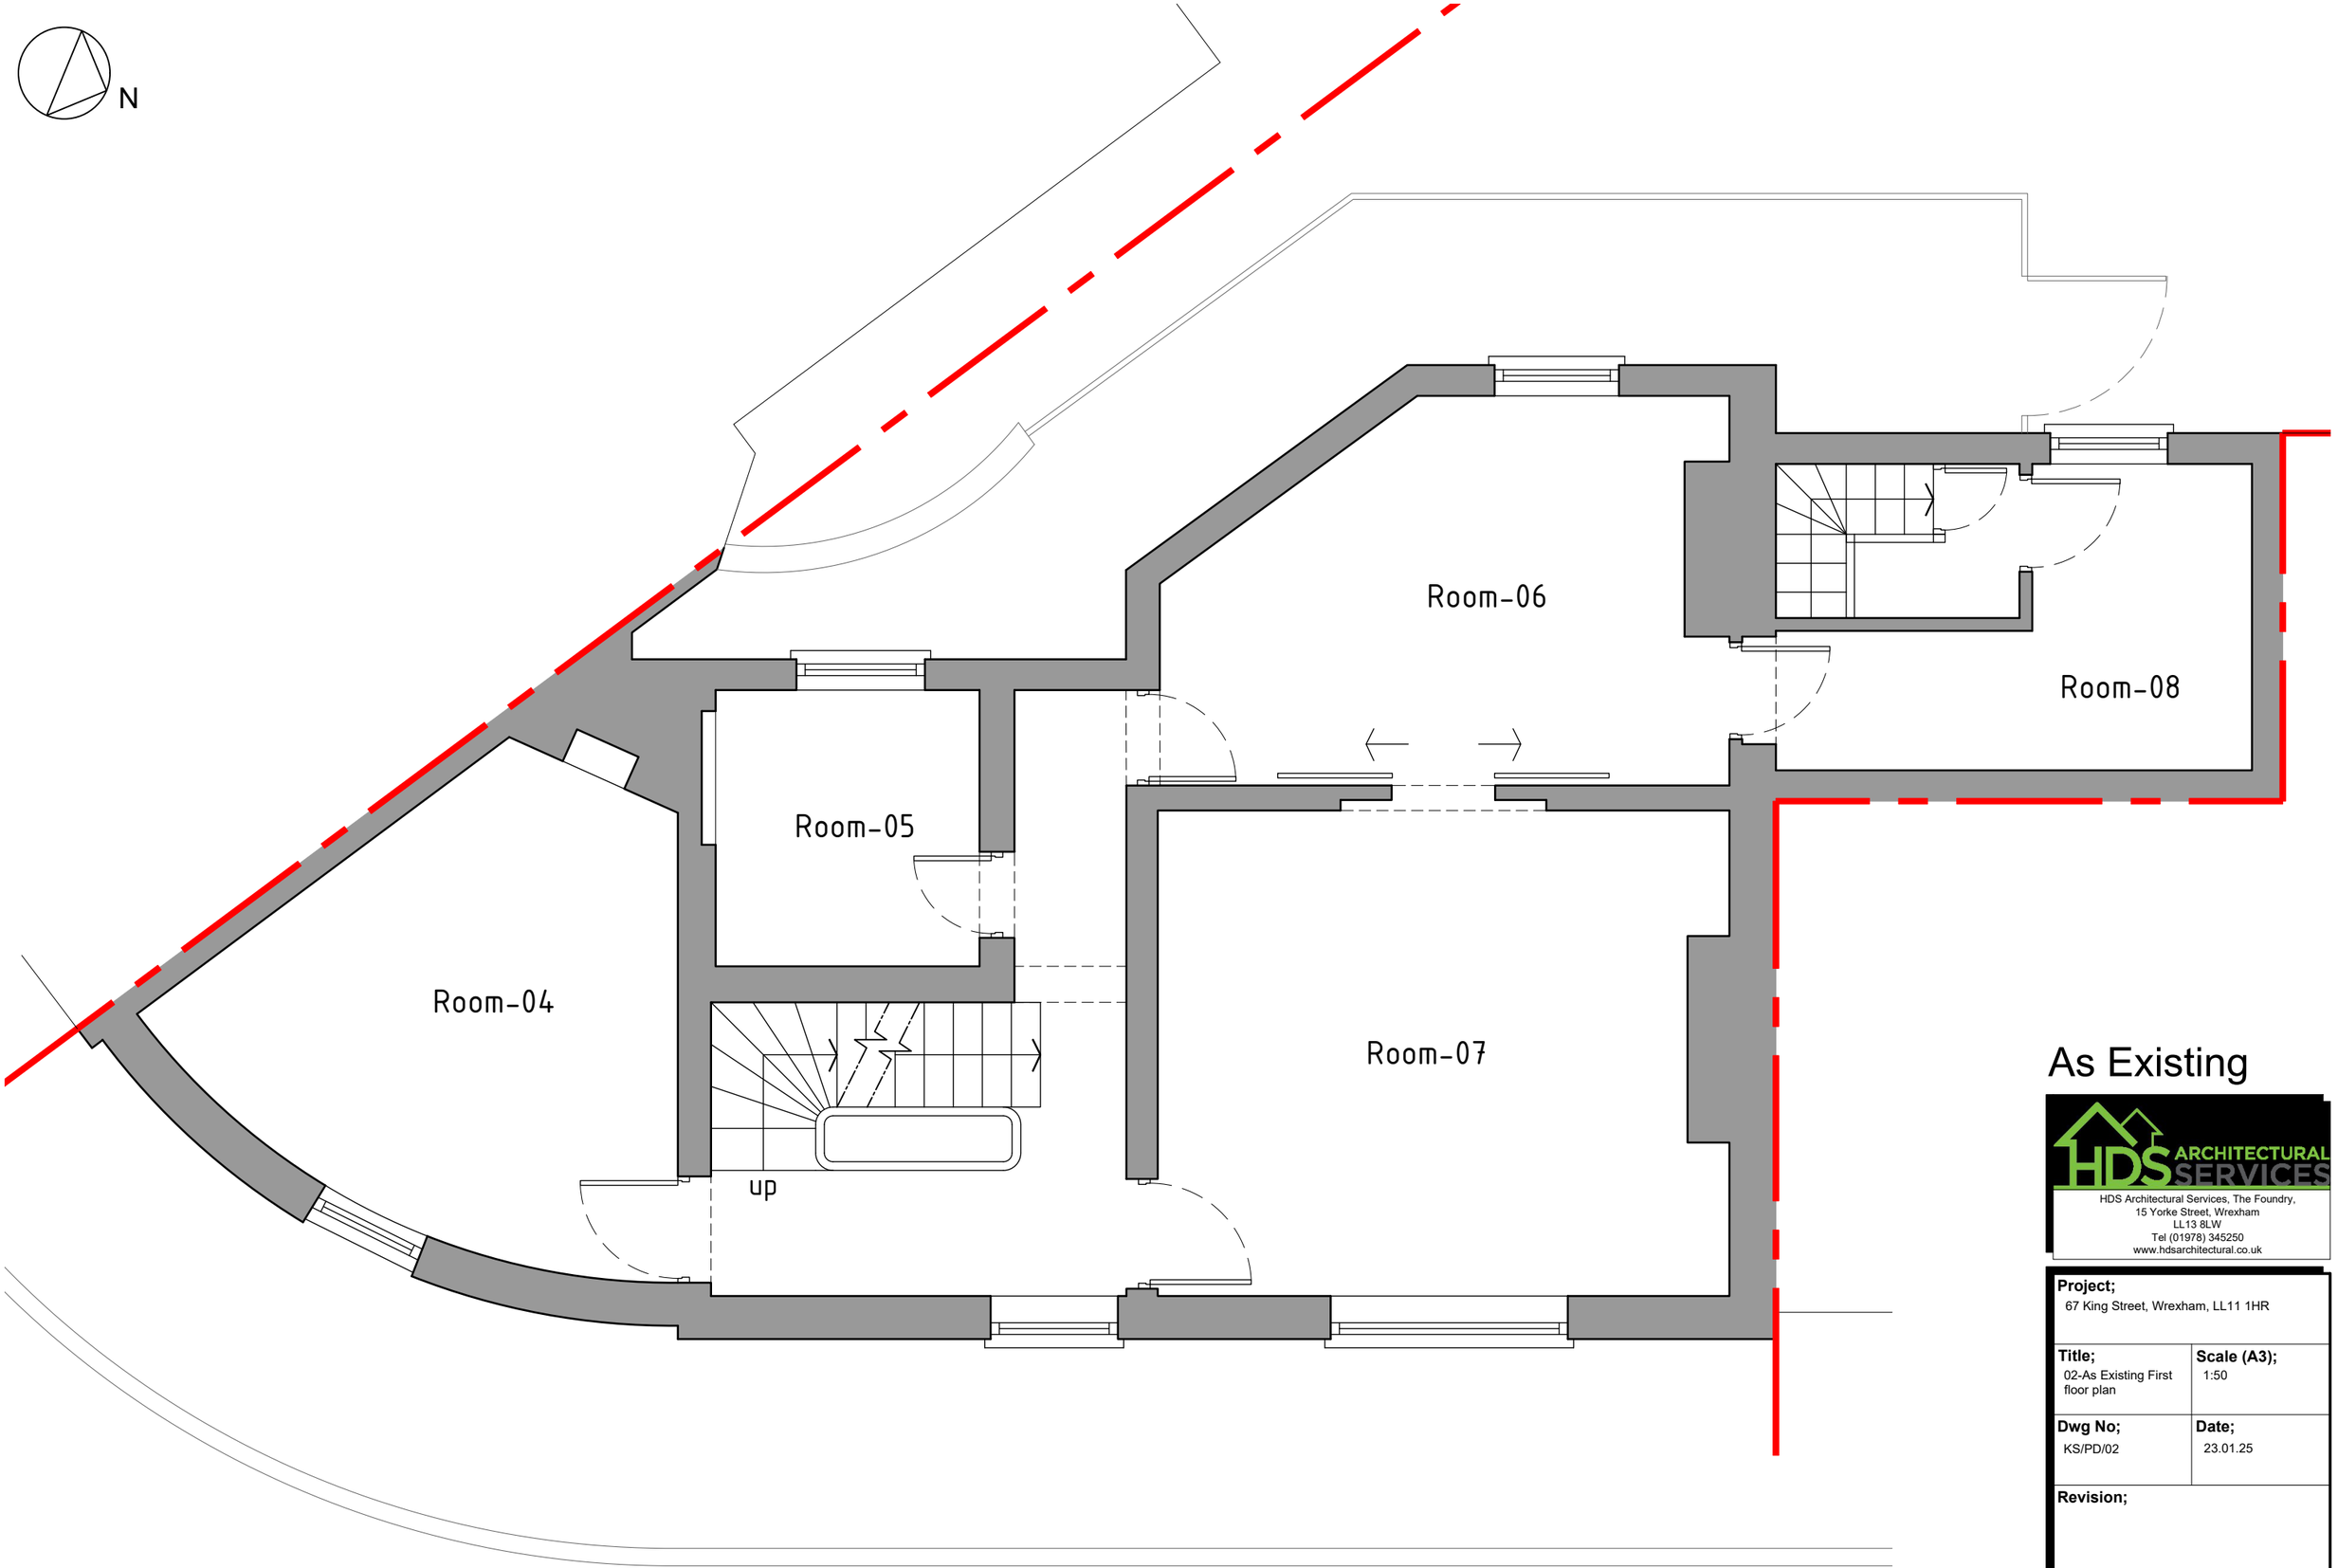


First floor plan 1:50

As Existing

HDS ARCHITECTURAL SERVICES
HDS Architectural Services, The Foundry,
15 Yorke Street, Wrexham
LL13 8LW
Tel (01978) 345250
www.hdsarchitectural.co.uk

Project;
67 King Street, Wrexham, LL11 1HR

Title;	**Scale (A3);**
02-As Existing First floor plan	1:50
Dwg No;	**Date;**
KS/PD/02	23.01.25

Revision;