

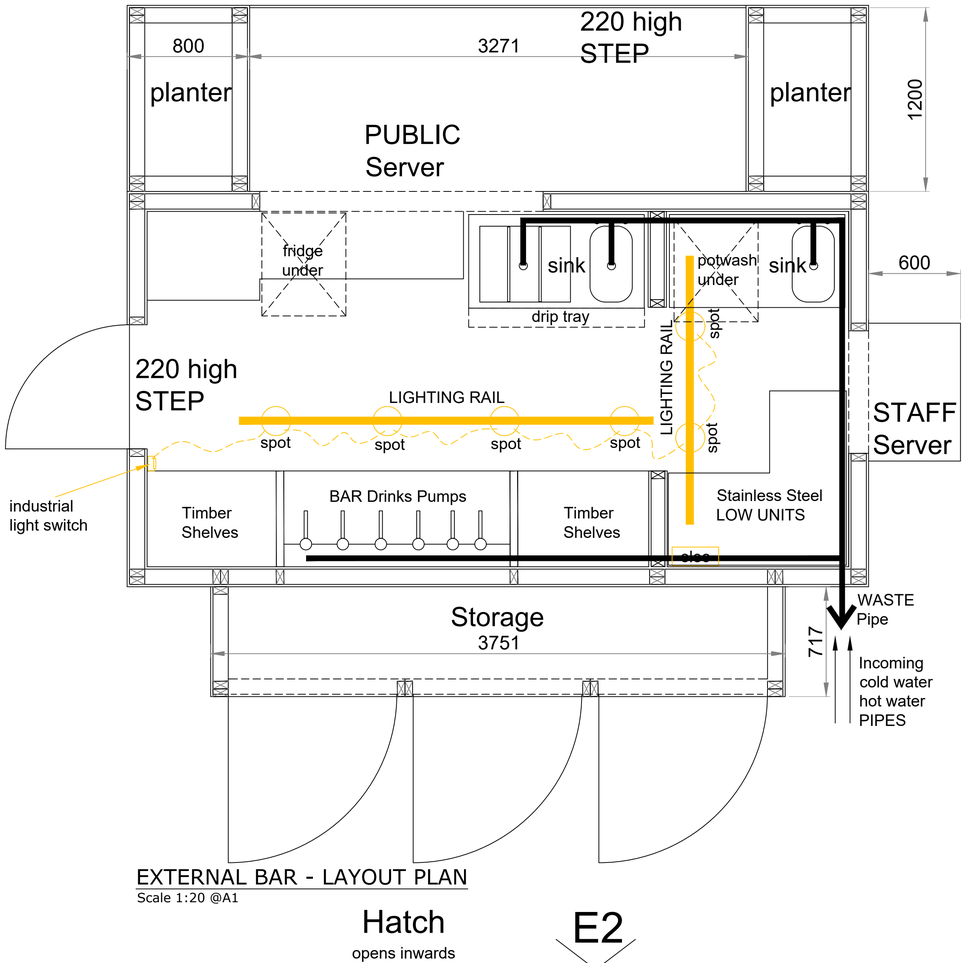



EXTERNAL BAR - LAYOUT PLAN
Scale 1:20 @A1

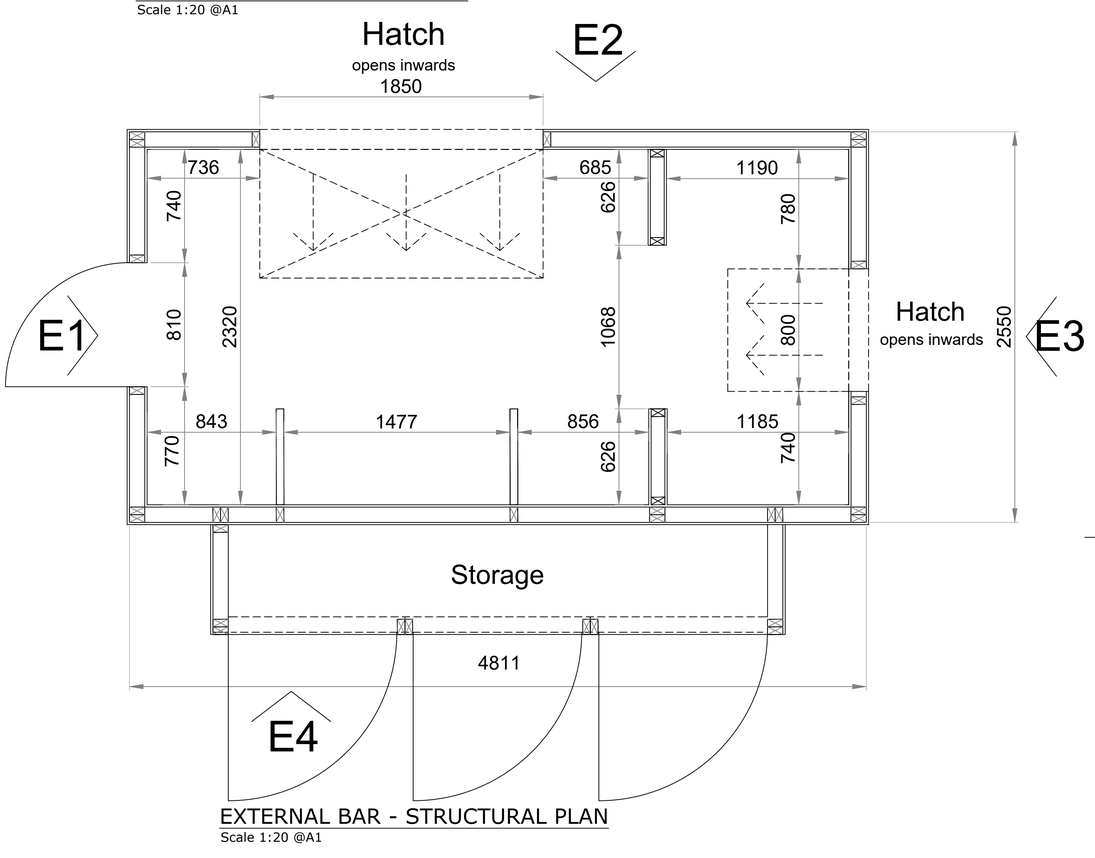


EXTERNAL BAR - STRUCTURAL PLAN
Scale 1:20 @A1

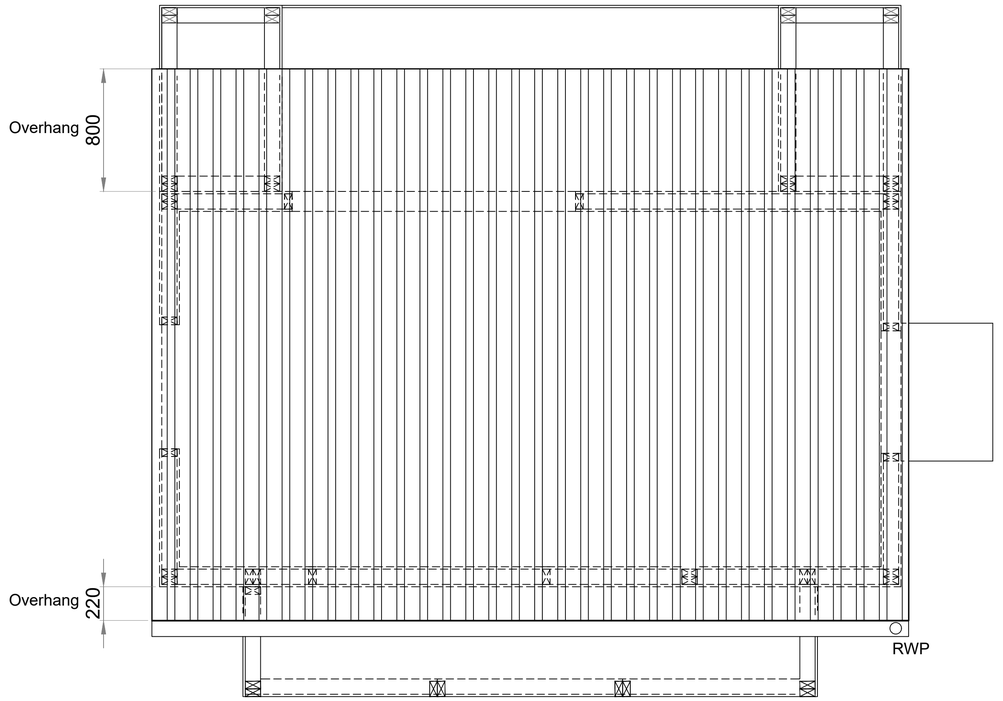

EXTERNAL BAR - ROOF PLAN
Scale 1:20 @A1

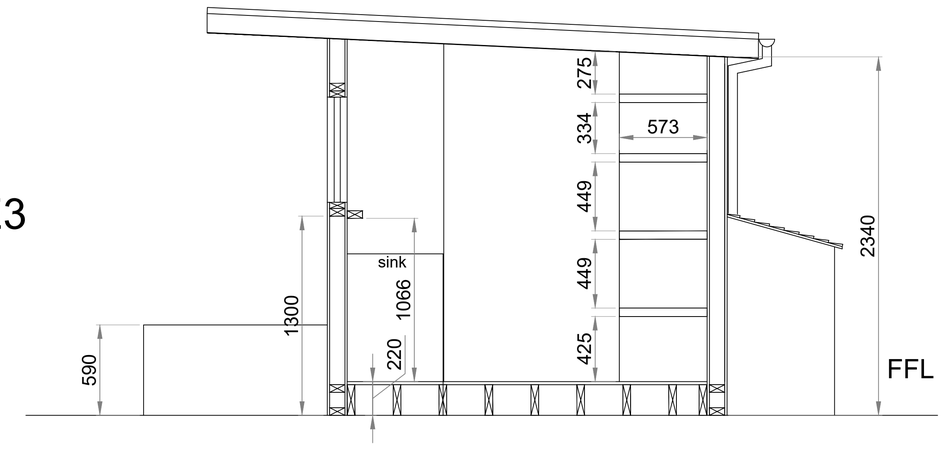

EXTERNAL BAR - SECTION
Scale 1:20 @A1

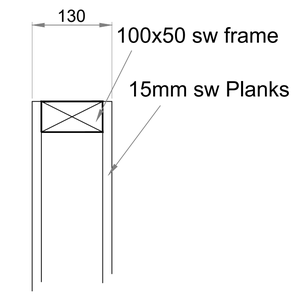

TIMBER FRAME DETAIL
Scale 1:5 @A1

0m 1m 2m 3m 4m

Brunning & Price LIMITED

THE POD BODS

Tel: 01924 677 002
Email: info@thepodbods.com
Web: www.thepodbods.com

The Little Blue Hut
Orchard House
Blacker Green Lane
Doncaster DN5 0LY

PLANNING ISSUE

Title	EXTERNAL BAR PLANS & DETAILS
Address	The Pant YR Ochain PH Old Wrexham Rd Gresford Wrexham. LL12 8TY
Date NOV' 24	Revision -
Drawn MSR	Job No 3913
Scale 1:20 @A1 1:5	Dwg No 02

Copyright - This drawing & design and all the information contained therein is the sole copyright of Spatialized Ltd - and reproduction in any form is forbidden unless permission is obtained in writing.

CONTRACTORS PLEASE NOTE:

1. Warning: no dimensions are to be scaled from this drawing. All Contractors must visit site and be responsible for taking & checking all dimensions relative to this work. The designer must be advised of any discrepancies in writing.
2. Any discrepancies between drawings & specification should be reported to the Designer prior to any work commencing.
3. All fixtures and fittings should be fitted/installed in line with industry standards and comply with HSE, CDM, CQC and the regulations outlined by any other regulatory body applicable.