

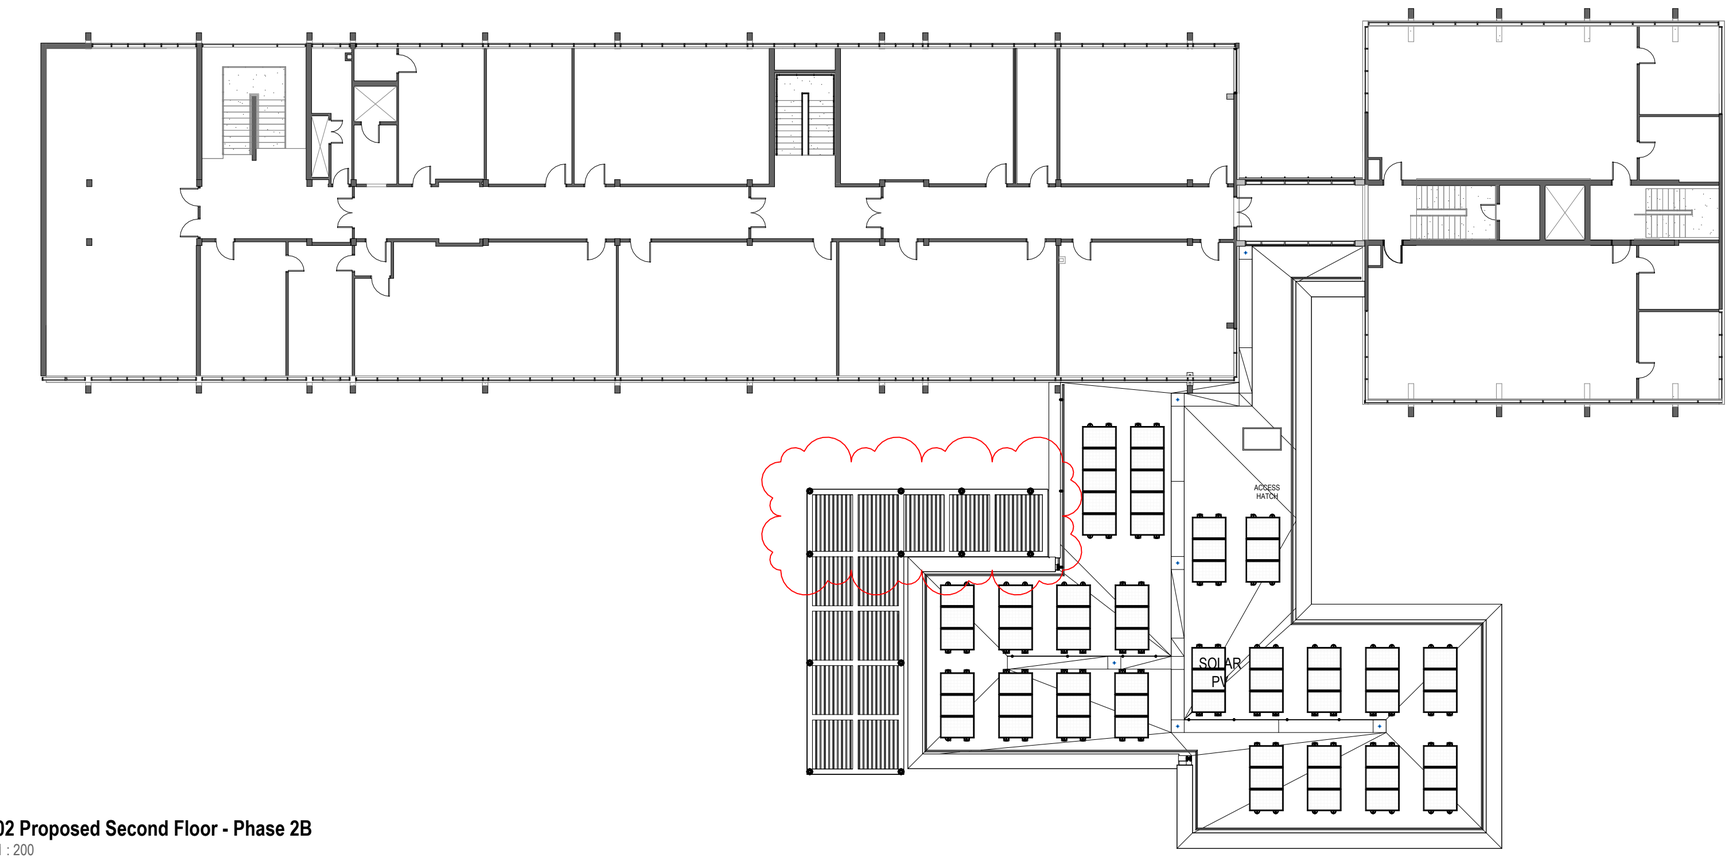


02 Proposed Second Floor - Phase 2B
1 : 200

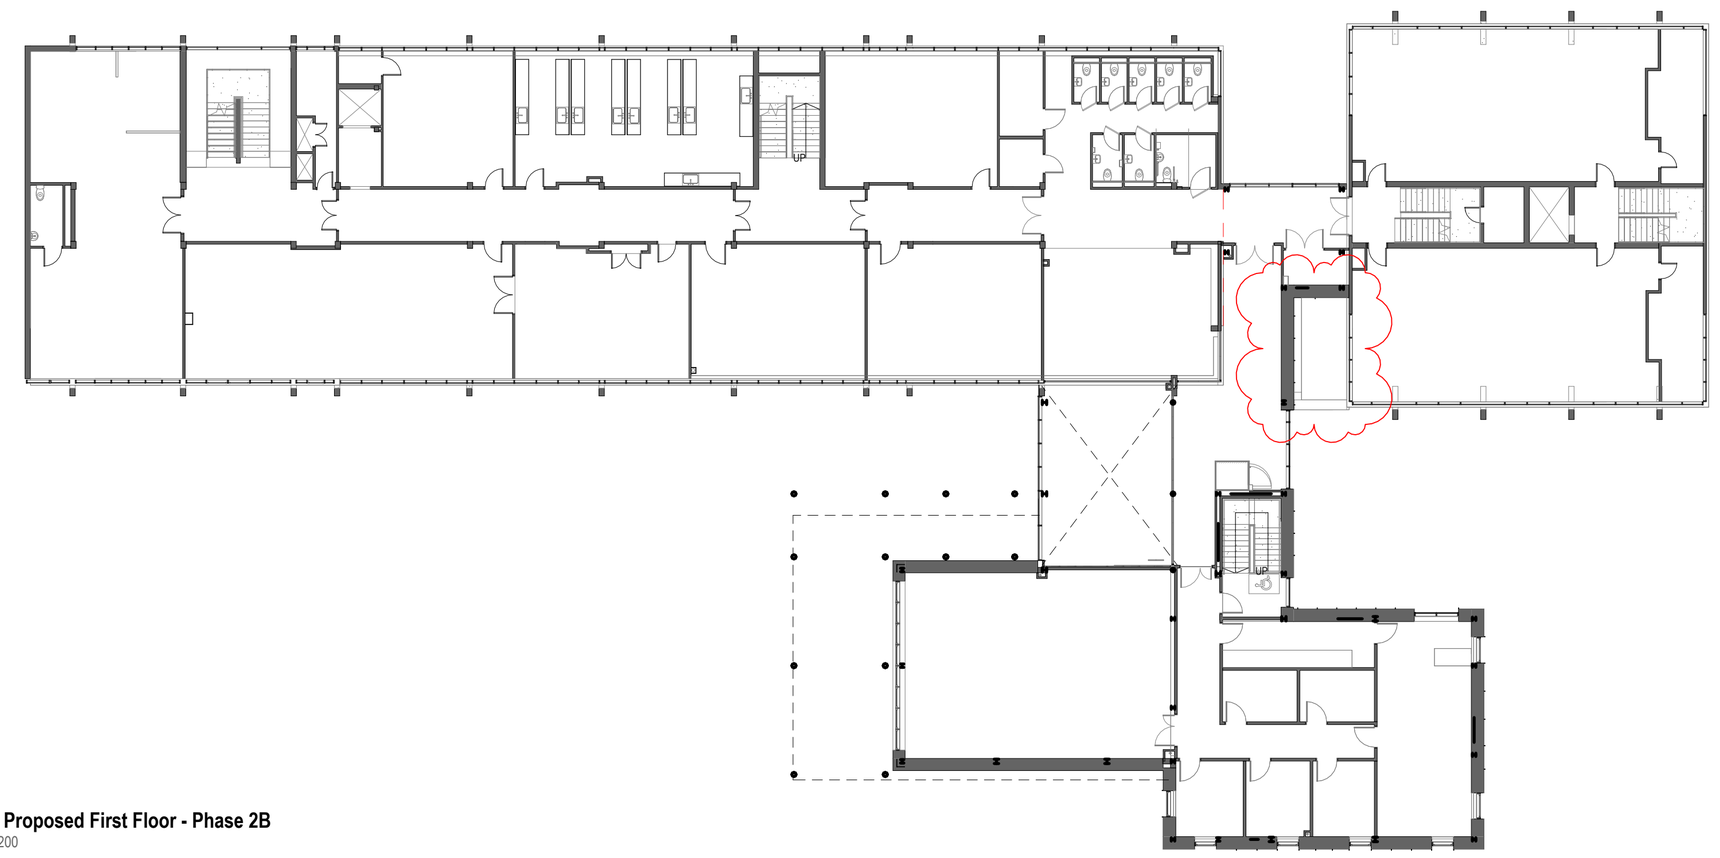

01 Proposed First Floor - Phase 2B
1 : 200

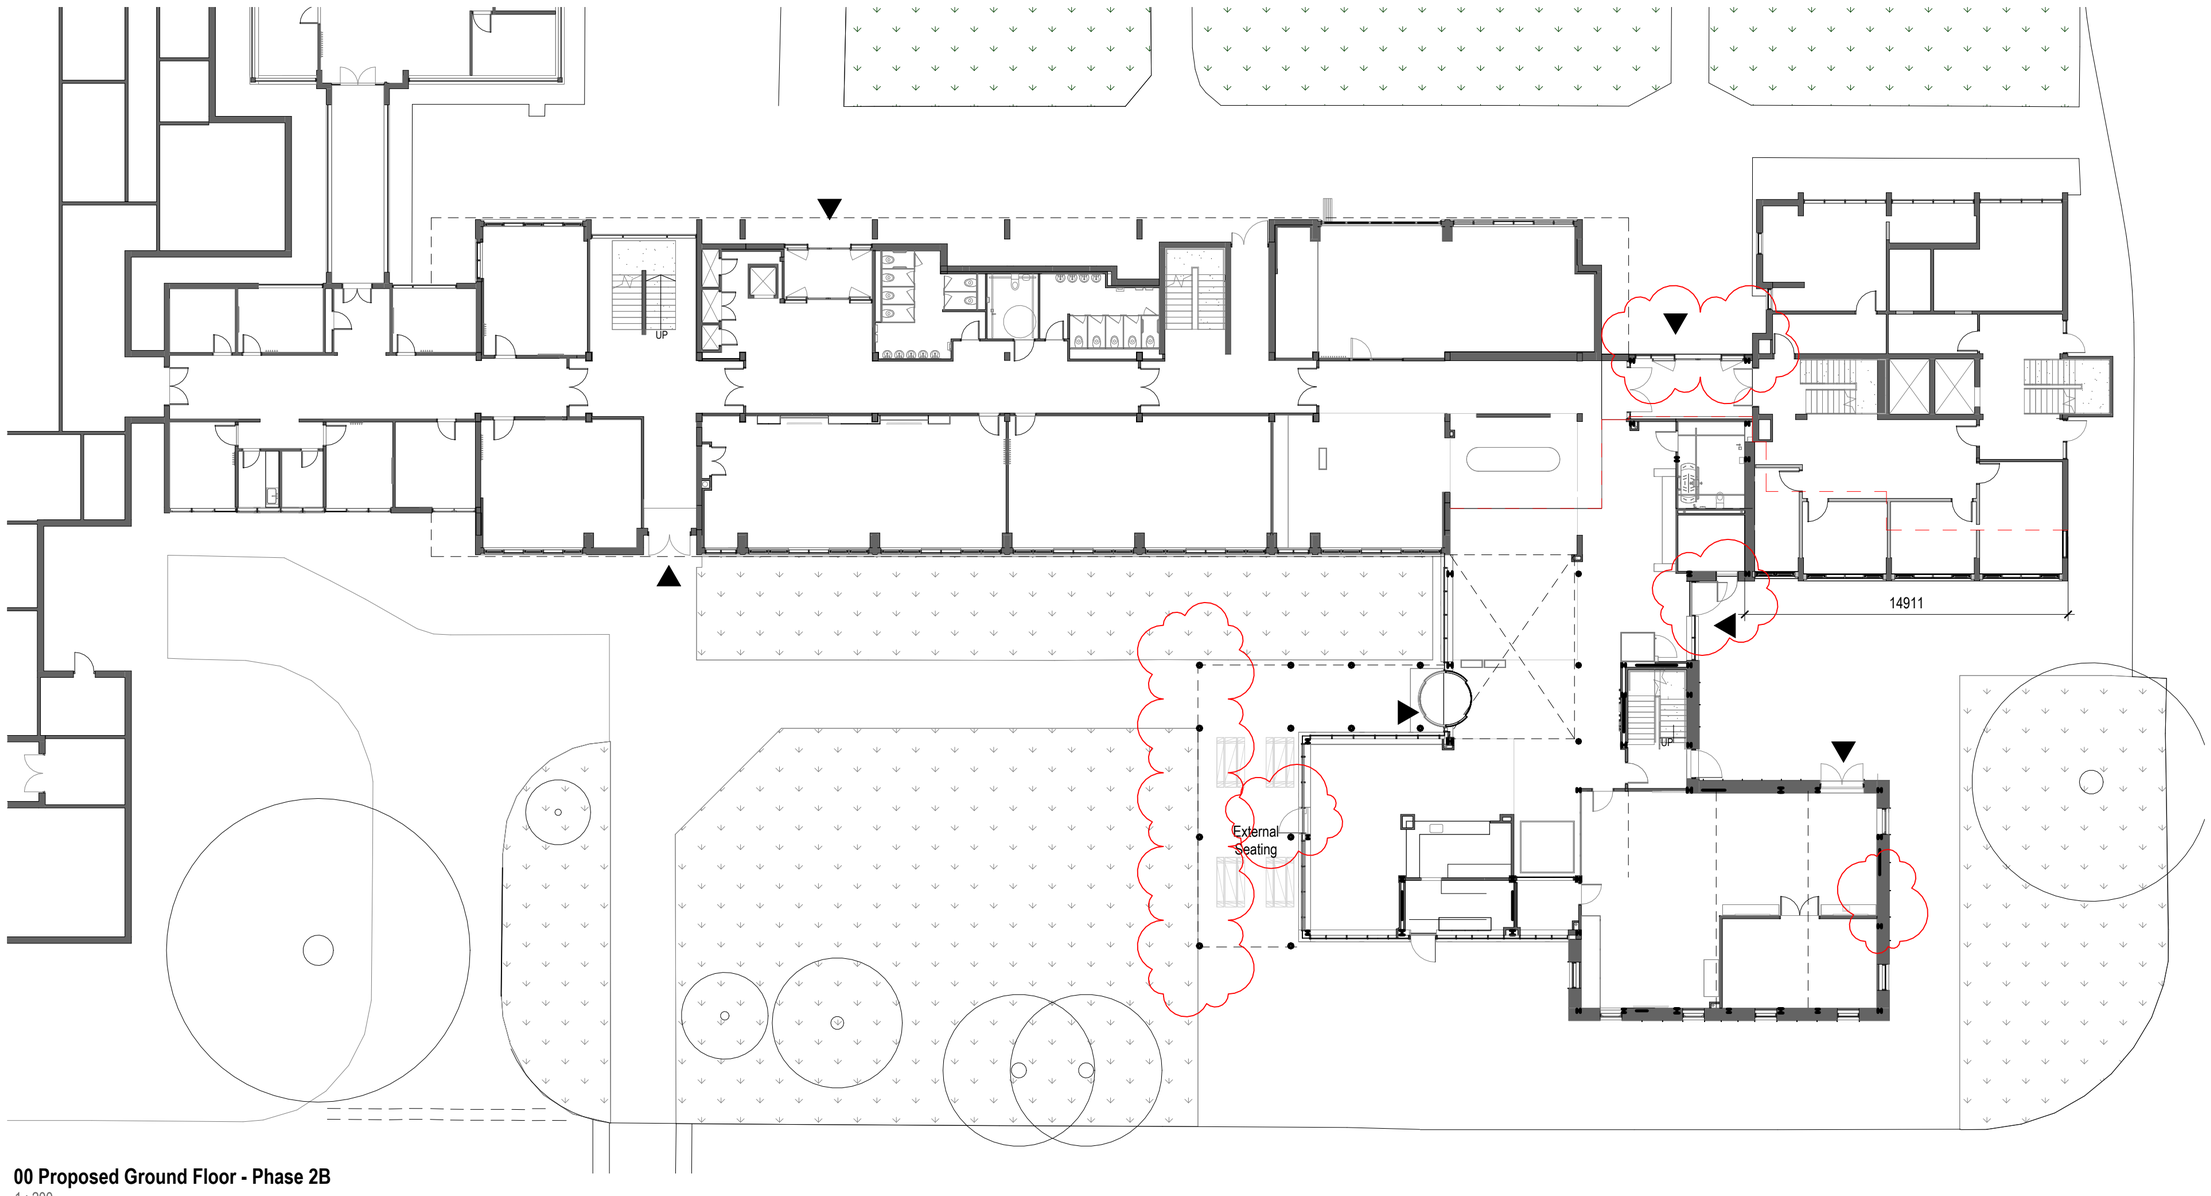

00 Proposed Ground Floor - Phase 2B
1 : 200

GENERAL NOTES:

DAY Architectural Ltd accepts no responsibility for any costs, losses or claims whatsoever arising from these drawings, specifications and related documents unless there is full compliance with the Client or any unauthorised user of the following:

1 All boundaries, dimensions and levels are to be checked on site before construction and any discrepancies reported to the Architect / Designer.
2 Partial Service: Any discrepancies with site or other information is to be advised to the Architect / Designer and direction and / or approval is to be sought before the implementation of the detail.
3 Block and site plans are reproduced under license from the Ordnance Survey.
4 Do not scale this drawing.
5 For the purpose of coordination, all relevant parties must check this information prior to implementation and report any discrepancies to the Architect / Designer.

0 4 8 12 16 20m
GRAPHIC SCALE: 1:200

REV	DESCRIPTION	DATE	REV BY	CHKD BY
P5	Path reduced to match original planning app.	31.01.25	OV	
P4	Canopy seting out & columnsPlant equipment removed. Curtain wall fixed panel replaced with glazed door.Window removed. Revolving door replaced with hinged.	24.01.25	OV	
P3	Phase2B-Revised Planning Issue. Extent of existing soft landscaping retained, PRA added to plan (T196)	07.09.23	CB	RPB
P1	Phase2B-Planning Issue	10.08.23	CB	RPB
P2	Phase2B-Revised Planning Issue	24.01.25	CB	RPB

CLIENT
Wrexham University

PROJECT
HEIQ Phase 2B

DRAWING
Proposed GA Plans 2B

SCALE
1 : 200 @ A1

FIRST ISSUED
10.08.23

PROJECT	DRAWN BY	CHECKED BY
HEIQ	RPB	DO

ORIGIN	VOLUME	LEVEL	TYPE	ROLE	NUMBER	REVISION
DAY	XX	XX	DR	A	05-0005	P5

DRAWING STATUS
PLANNING

Information contained on this drawing is the sole copyright of DAY Architectural Ltd. and is not to be reproduced without their permission.

DAY Architectural Ltd.
Studio 1, Lancaster Buildings
77 Deansgate, Manchester, M3 2BW

T: 0161 834 9703
W: www.day-architectural.com