
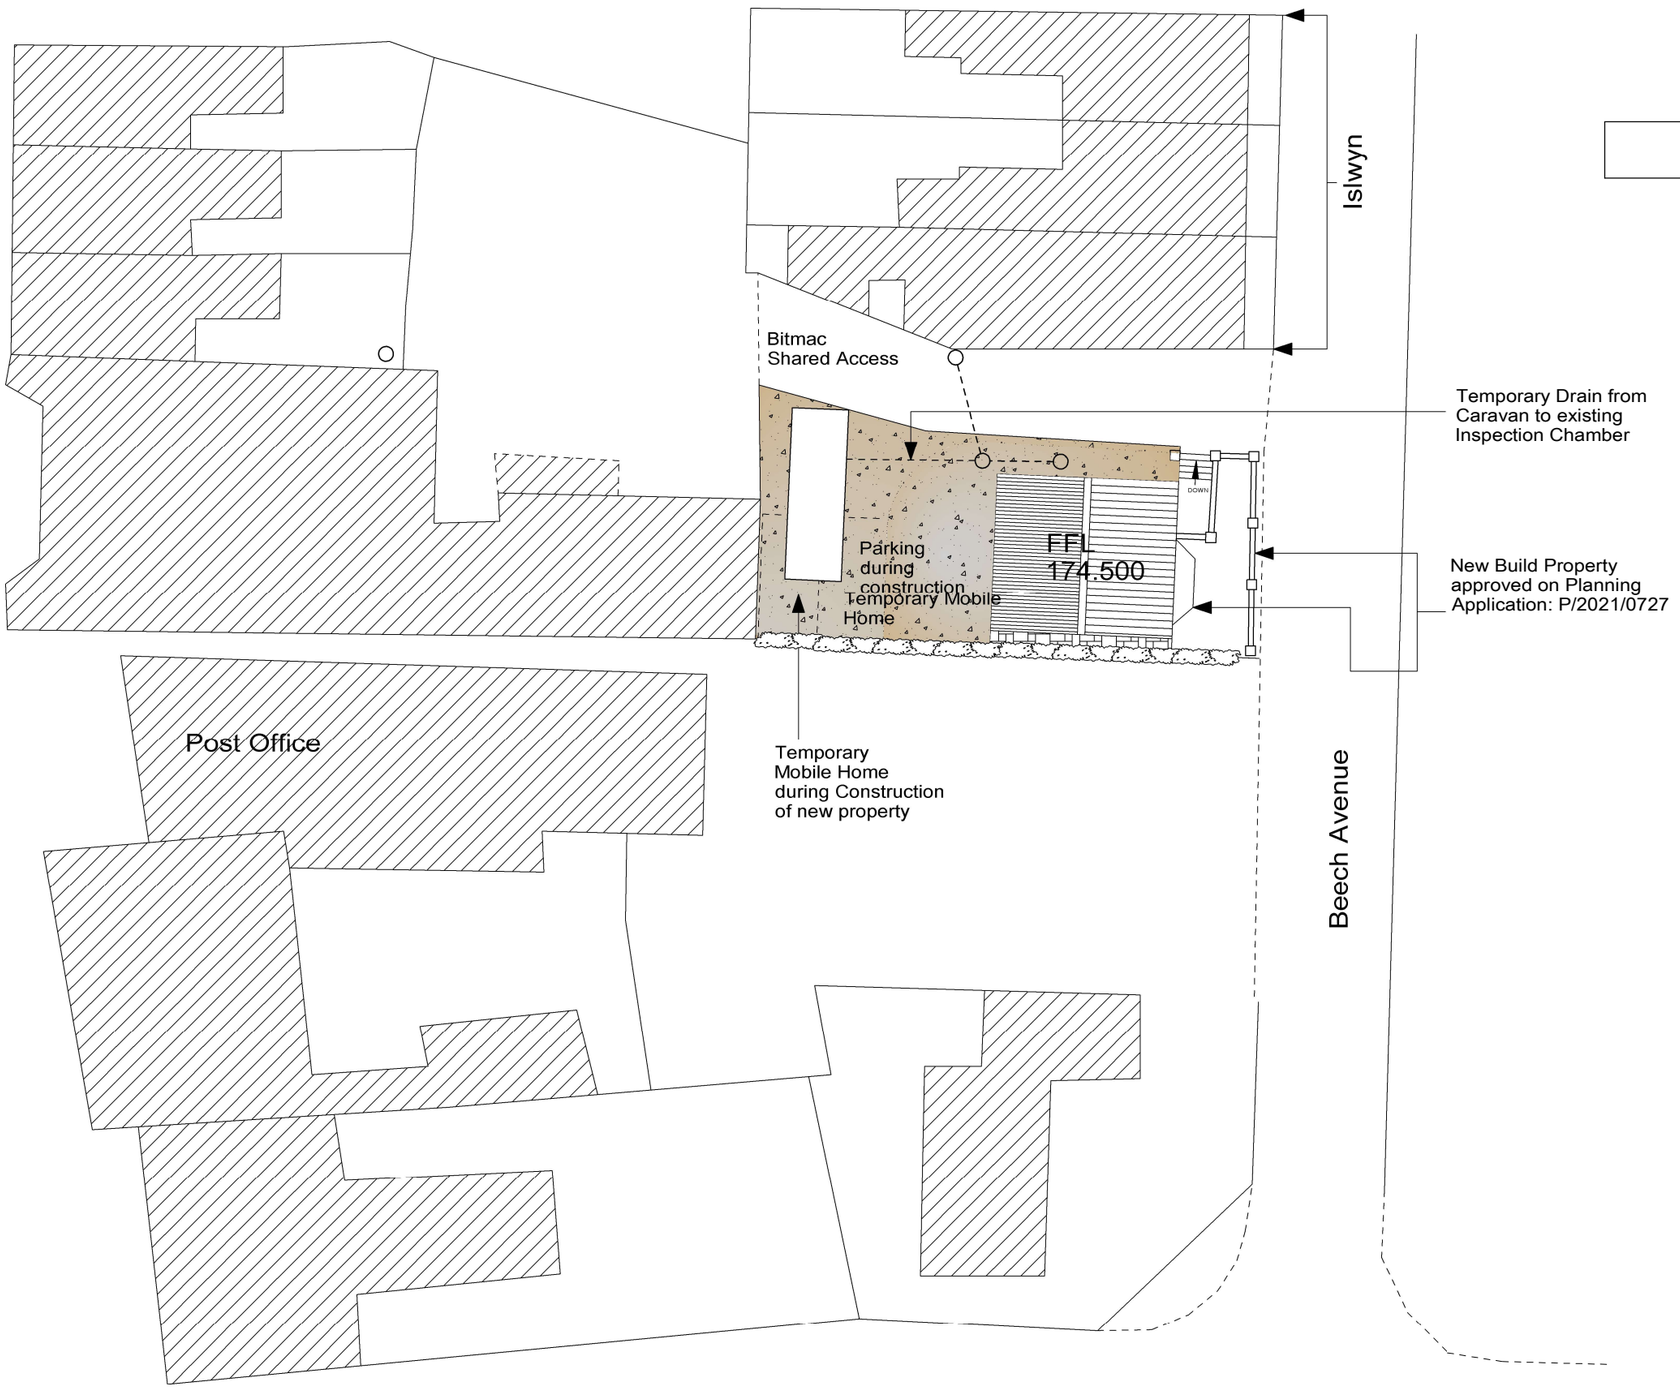


Location Plan of LL14 1AA

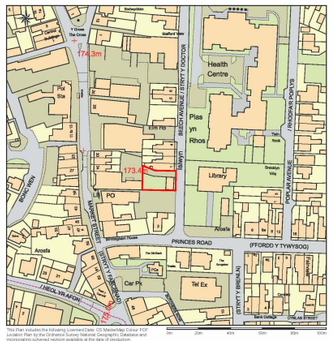

Ordnance Survey Licensed Mapping

emapsite plans

Prepared by: Trevor Mennell, 25-06-2021

NOTES:

All dimensions must be checked on site and not scaled from this drawing.

Client

Mr D Doran

Job Title

Temporary Permission for Mobile Home
During new build construction.
on Land adjacent to 1 Islwyn
Beech Avenue, Rhosllanerchrogog
Wrexham LL14 1AA
Planning Approval P/2021/0727

Drawing Title

Proposed Block
Plan with temporary
drainage for Caravan

Scale 1:250 A3

Date FEBRUARY 2025

Drawn by T.M.

Drg No. 71438:1001

Rev -

Trevor Mennell Planning
Planning & Architectural Consultants
The Gables | Kendricks Bank |
Bayston Hill | Shrewsbury |
Shropshire | SY3 0EH