
79 NORFOLK ROAD, WREXHAM.

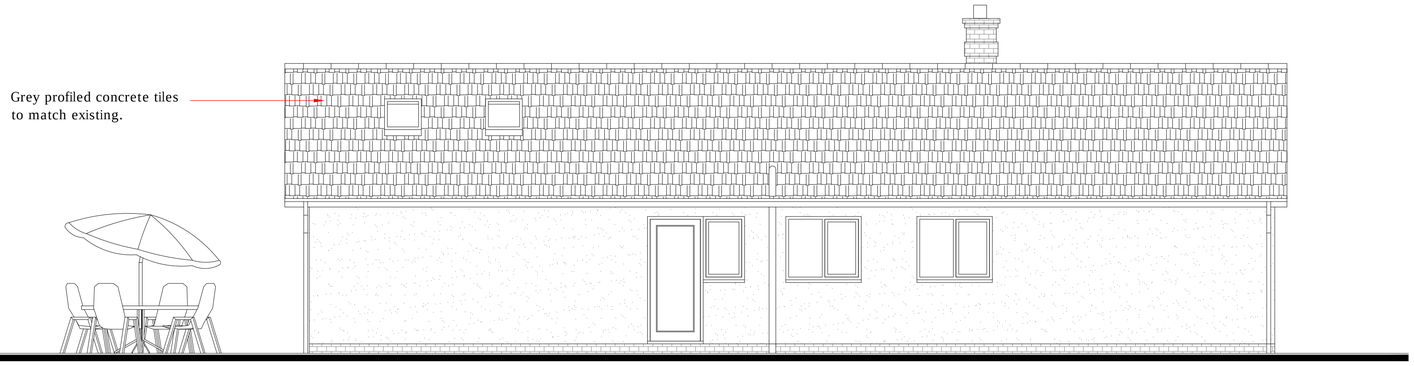


Proposed Front Elevation

1:50




Proposed Side Elevation

1:50

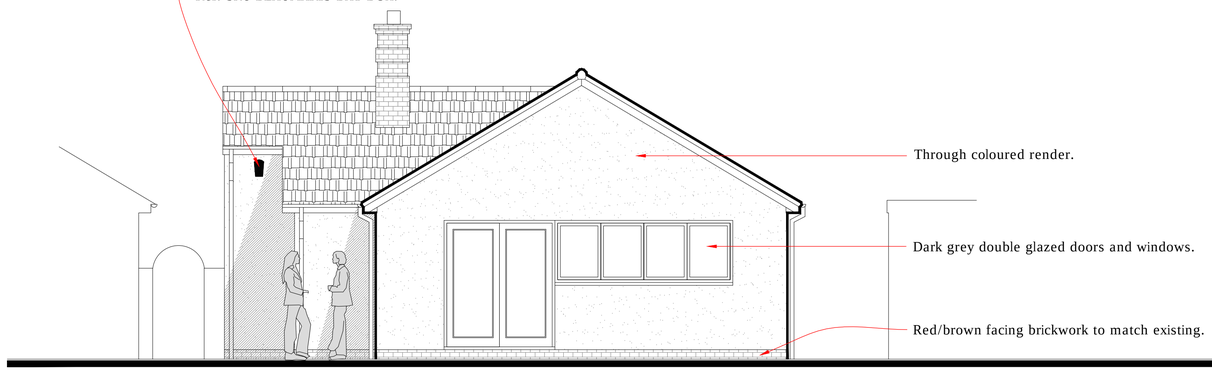

Proposed Rear Elevation

1:50

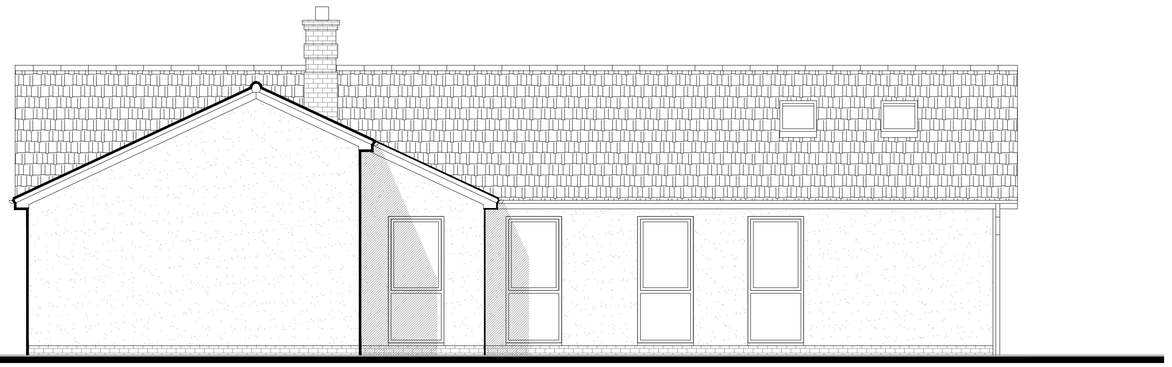

Proposed Side Elevation

1:50

cad partner LABC
CULLIS•ARCHITECTURAL•DESIGN

25 Sunningdale Close
Wrexham
North Wales
LL13 9QU

T 01978 264376
M 07791 480768
E ajones540@btinternet.com

Client: Mrs. J. Barnes.

Drawing Title: Proposed Elevations.

Job Title: Proposed Alterations to 79 Norfolk Road, Wrexham.

Date:	Scale:	Rev:	Drg No:
Jan 2025	1:50 at A1		PD307/04