

79 NORFOLK ROAD, WREXHAM.

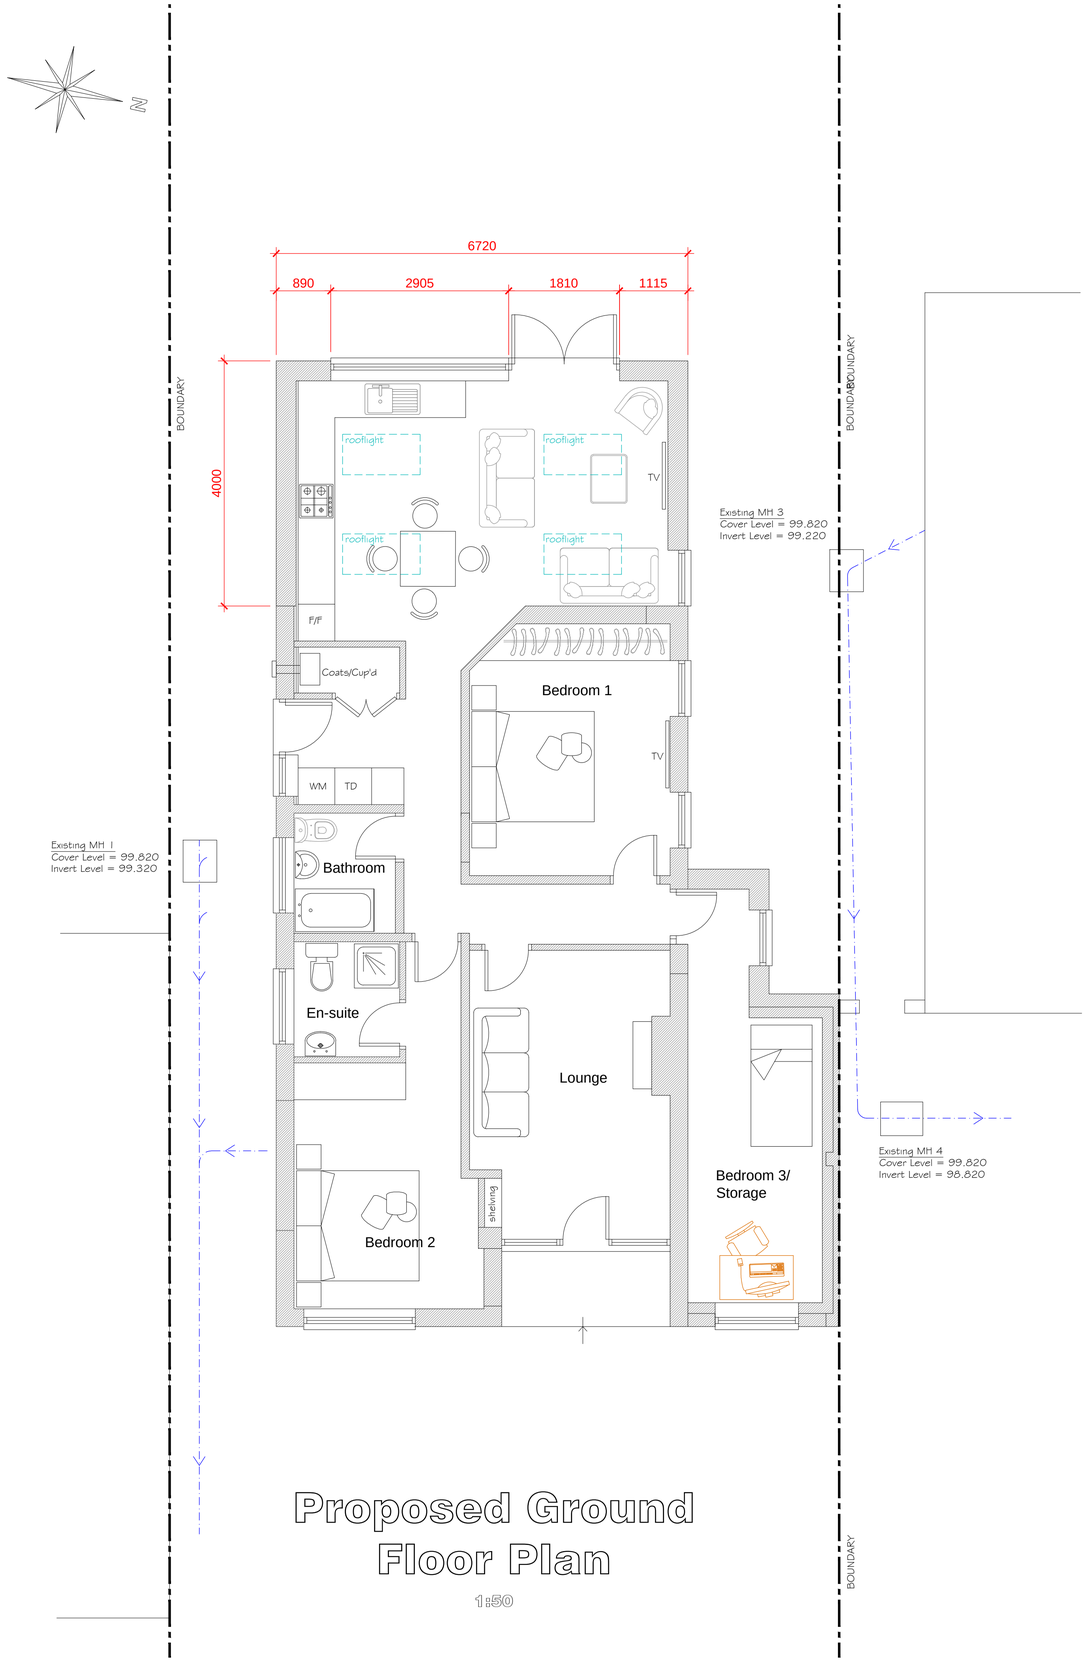

Proposed Ground Floor Plan

1:50

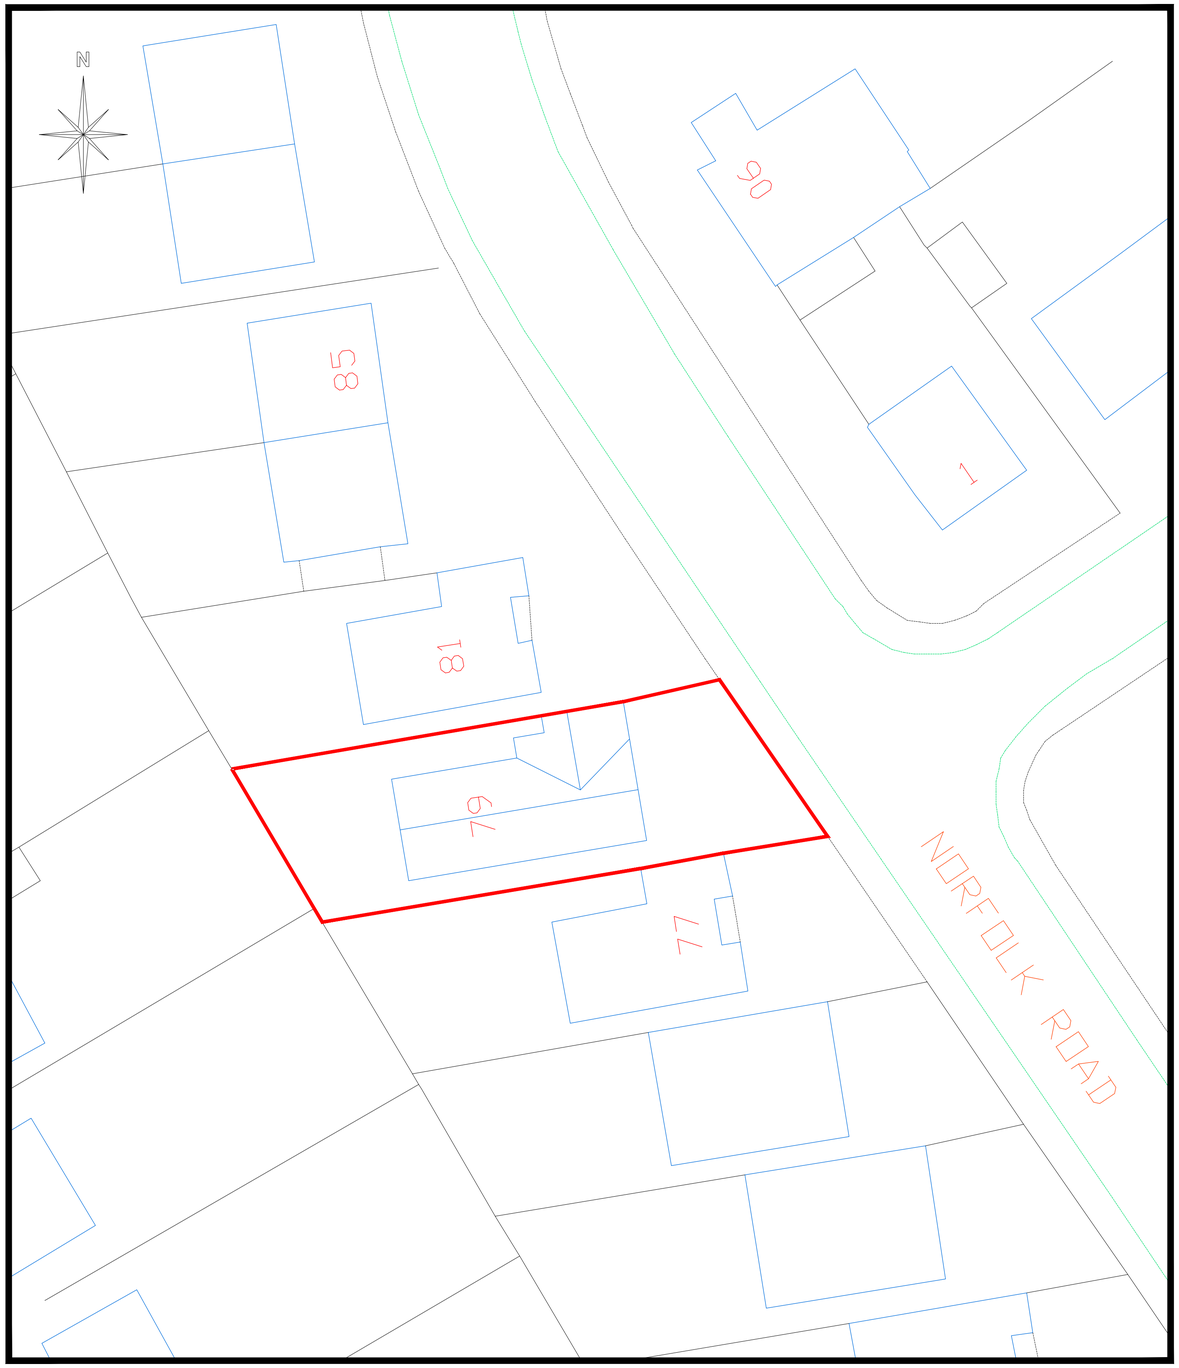

Proposed Site Plan
Scale 1:200

cad CULLIS•ARCHITECTURAL•DESIGN
partner LABC
25 Sunningdale Close
Wrexham
North Wales
LL13 9QU
T 01978 264376
M 07791 480768
E ajones540@btinternet.com

Client: Mrs. J. Barnes.

Drawing Title: Proposed Floor Plan & Site Plan.

Job Title: Proposed Alterations to 79 Norfolk Road, Wrexham.

Date:	Scale:	Rev:	Drg No:
Jan 2025	1:50 at A1		PD307/03