

79 NORFOLK ROAD, WREXHAM.

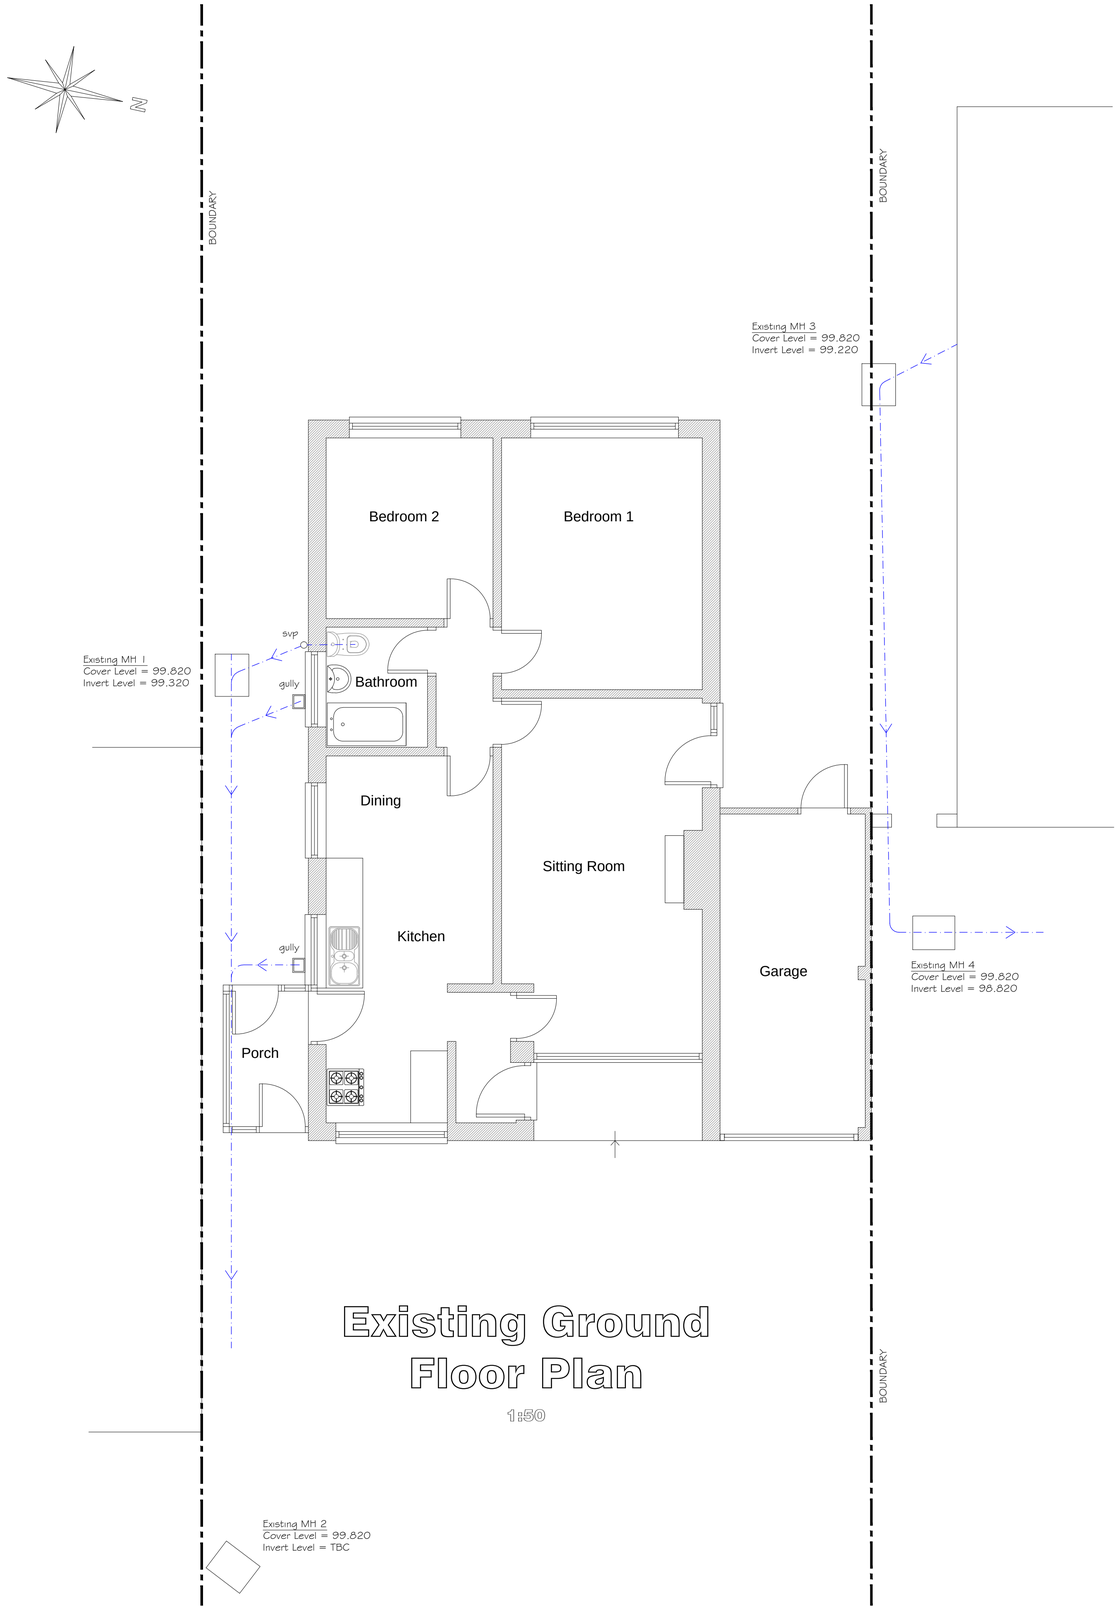

Existing Ground Floor Plan

1:50

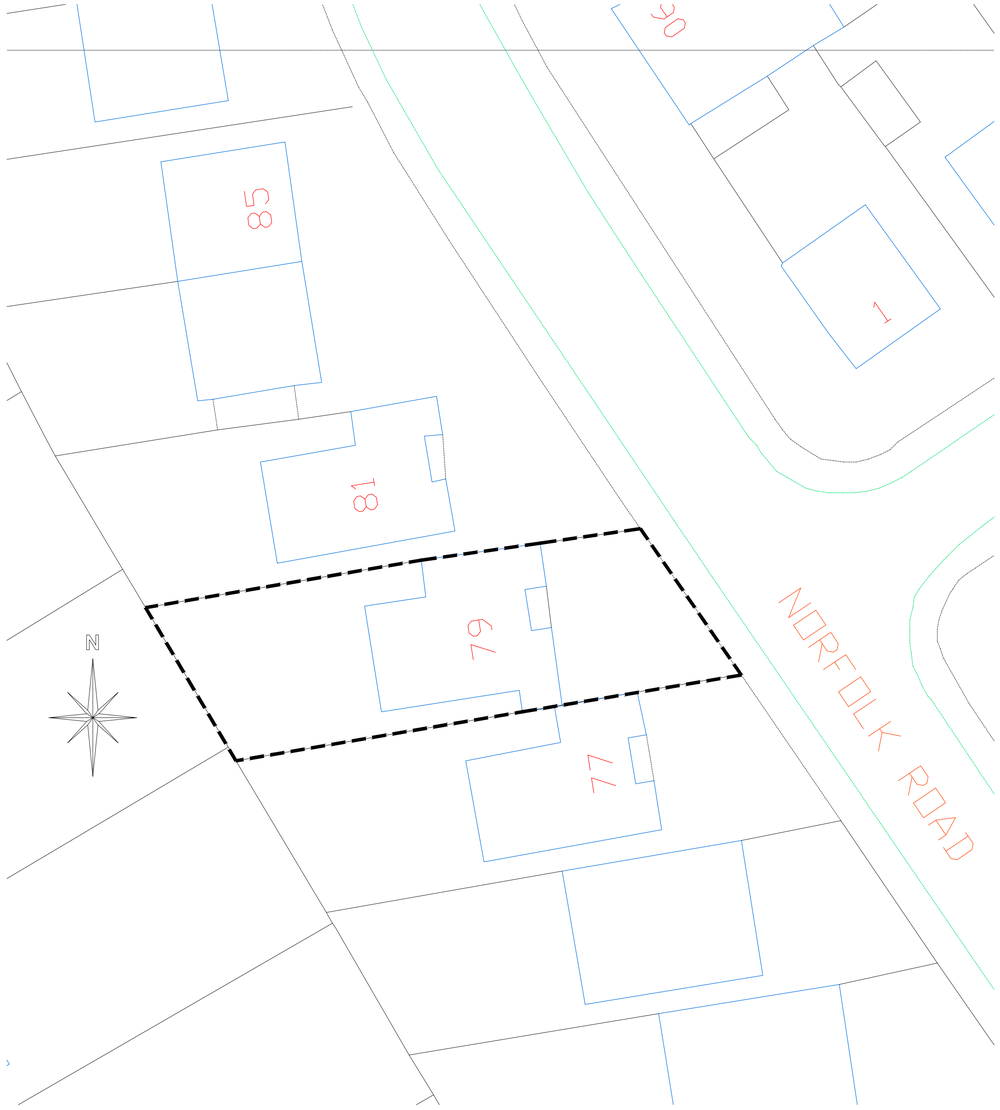

Site Plan
Scale 1:200



Location Plan
Scale 1:1250

cad
CULLIS•ARCHITECTURAL•DESIGN
partner LABC

25 Sunningdale Close
Wrexham
North Wales
LL13 9QU

T 01978 264376
M 07791 480768
E ajones540@btinternet.com

Client: Mrs. J. Barnes.

Drawing Title: Existing Floor & Location Plans.

Job Title: Proposed Alterations to 79 Norfolk Road, Wrexham.

Date:	Scale:	Rev:	Drg No:
Jan 2025	1:50, 1:200 & 1:1250 at A1		PD307/01