

P /2015 /0469

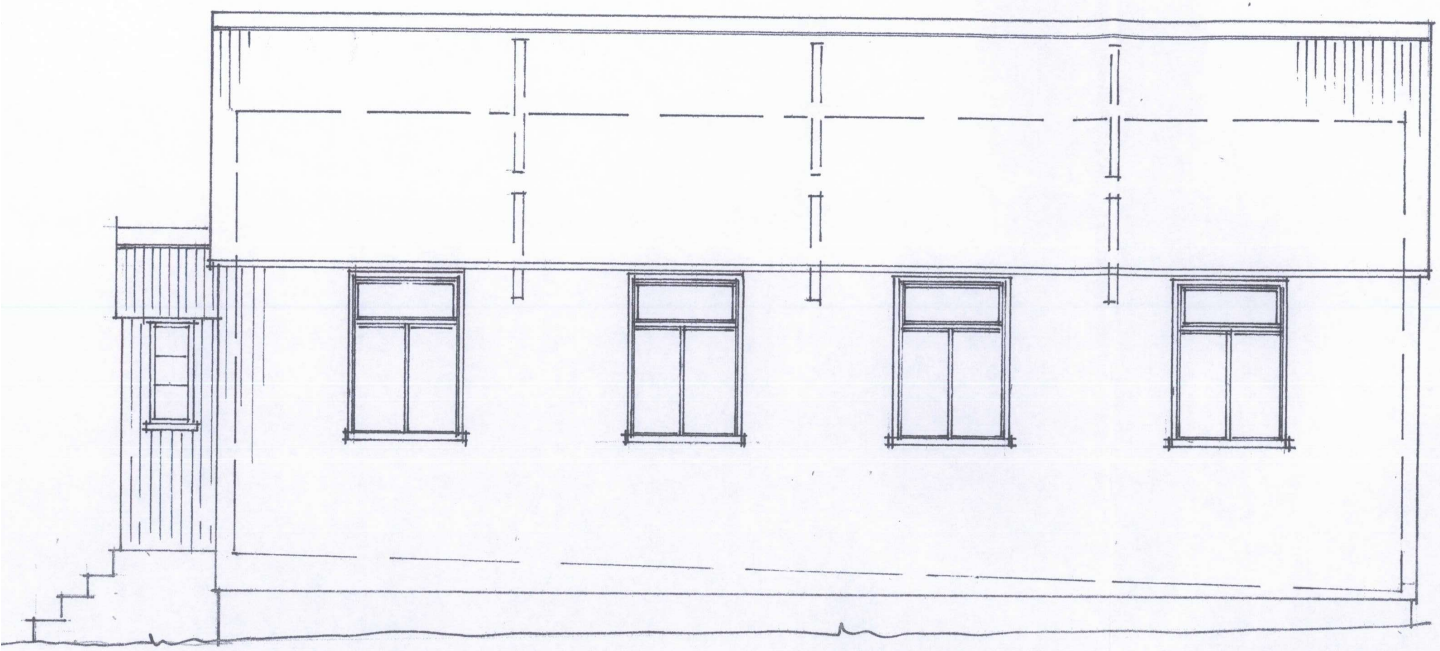


north east

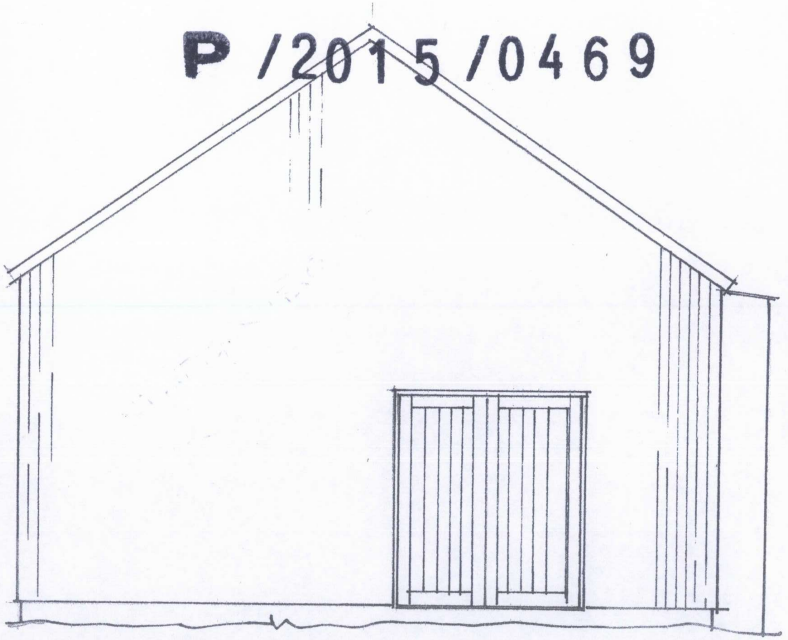

north west

Survey

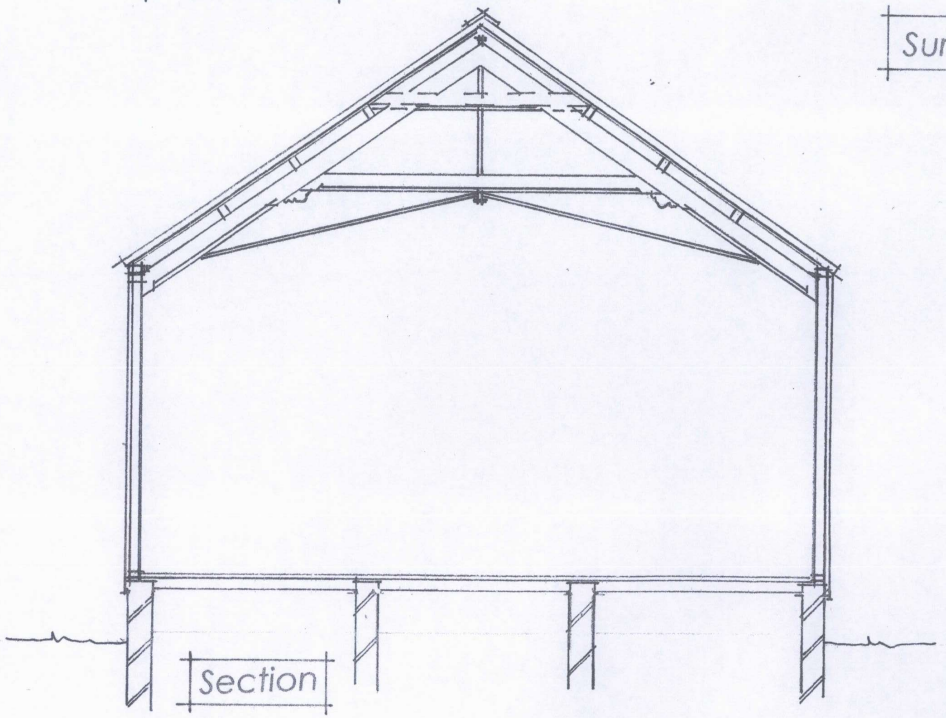

Section

Tim Evans BSc Dip EP, Surveyor & Town Planner
The Shed, Pant Lane, Dudleston, Ellesmere, SY12 9EP
Tel: 01978 710553 email timevans58@gmail.com


WREXHAM COUNTY BOROUGH COUNCIL
APPROVED
PLANNING DEPARTMENT

WREXHAM COUNTY
BOROUGH COUNCIL
23 JUN 2015
PLANNING DEPARTMENT

Proposed conversion to one dwelling
Pont y Blew Methodist Chapel


Dr & Mrs Seward

Scale 1:50

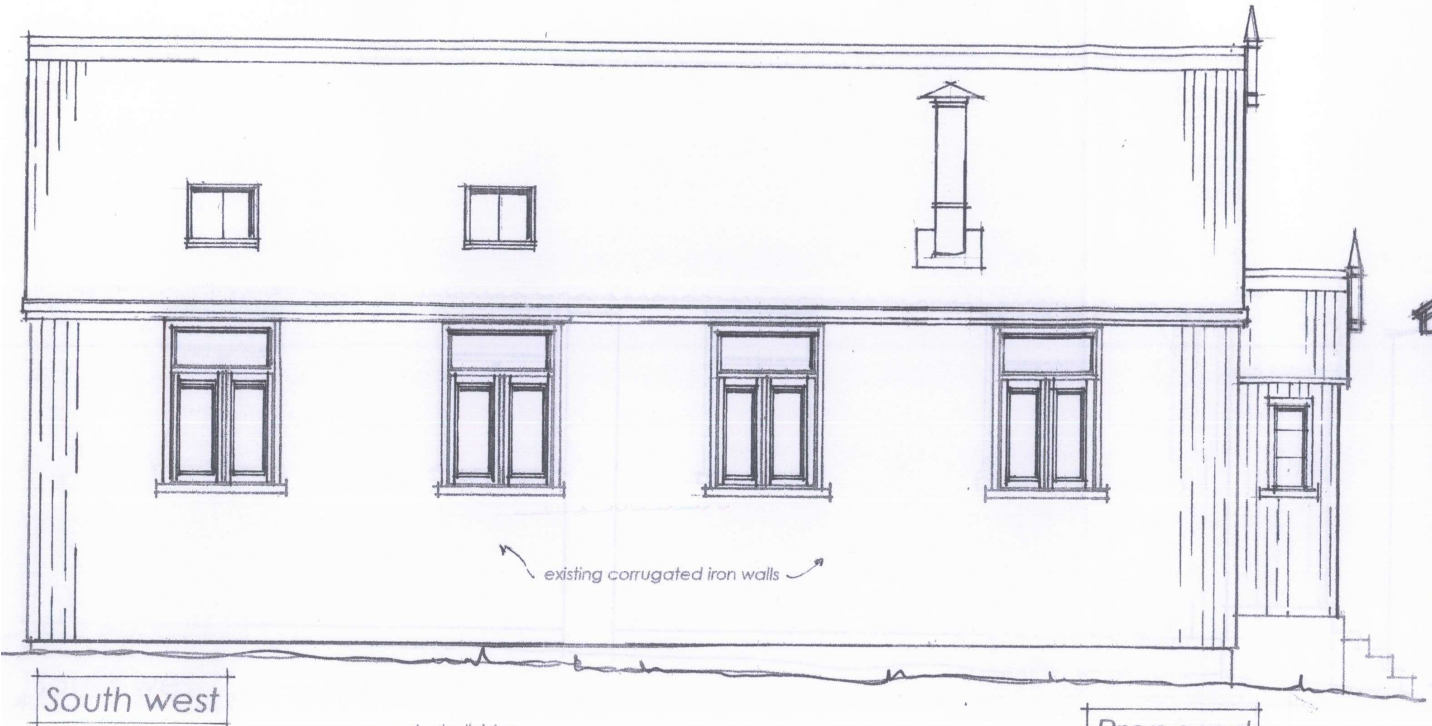


South west


Proposed

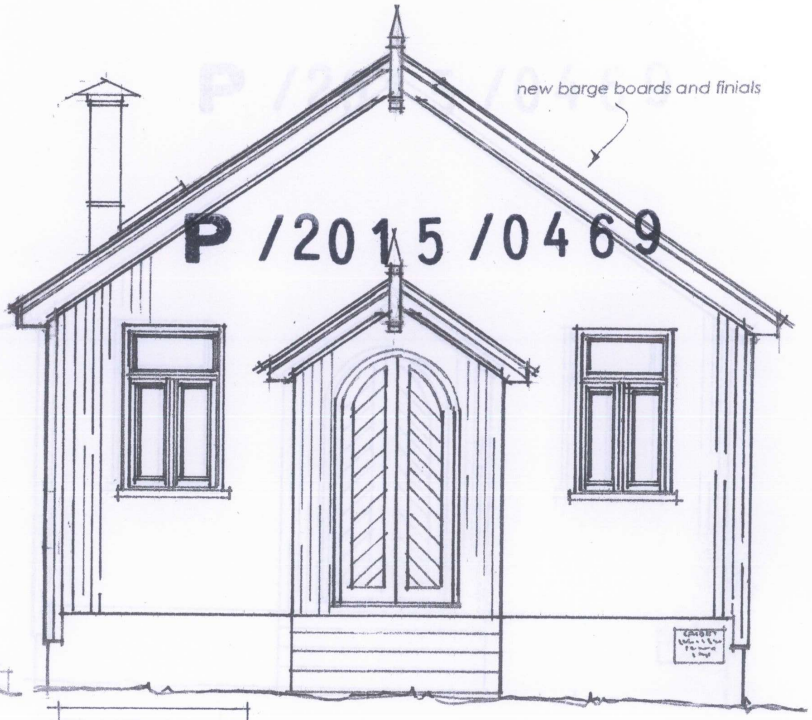

South east

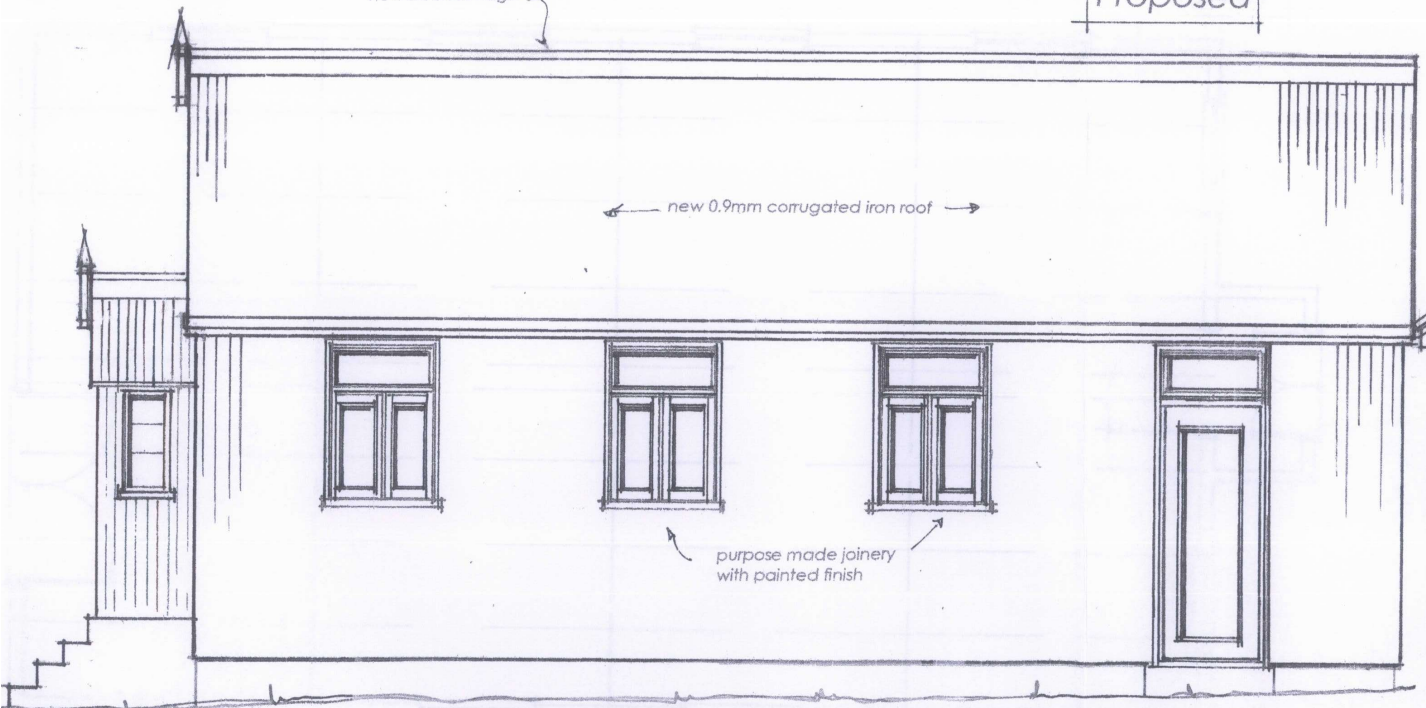

north east

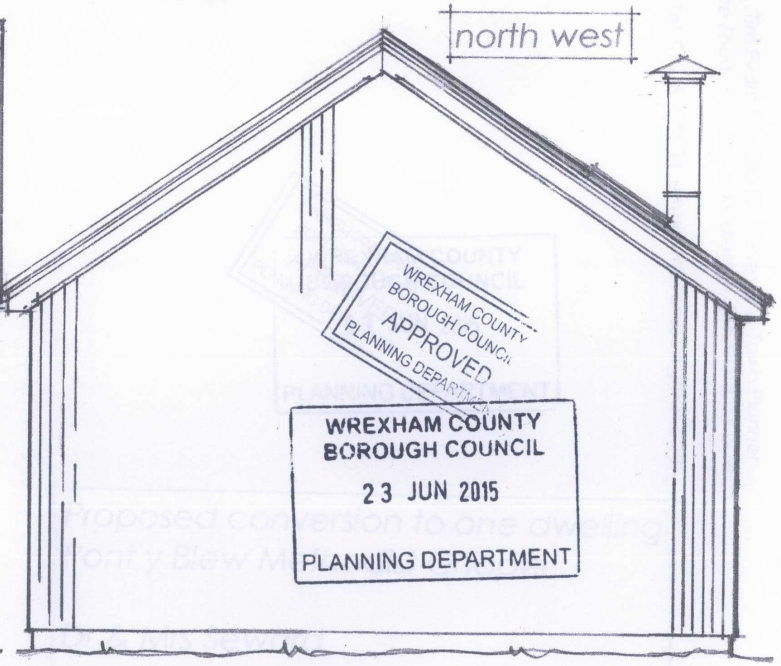

north west

P /2015 /0469

WREXHAM COUNTY BOROUGH COUNCIL APPROVED PLANNING DEPARTMENT

WREXHAM COUNTY BOROUGH COUNCIL
23 JUN 2015
PLANNING DEPARTMENT

Tim Evans BSc Dip EP, Surveyor & Town Planner
The Shed, Pant Lane, Dudleston, Ellesmere, SY12 9EP


Tel: 01978 710553 email timevans58@gmail.com


Dr & Mrs Seward
Scale 1:50

Proposed conversion to one dwelling
Pont y Blew Methodist Chapel

P /2015/0469

First floor

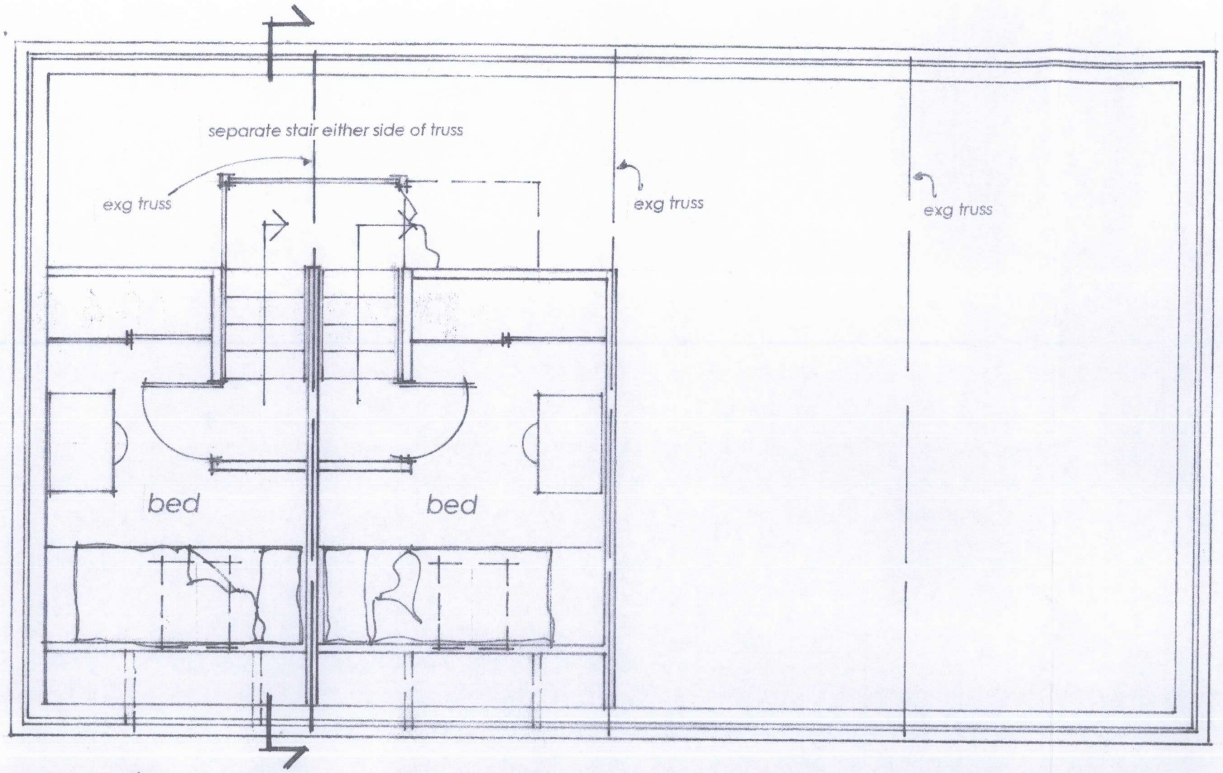


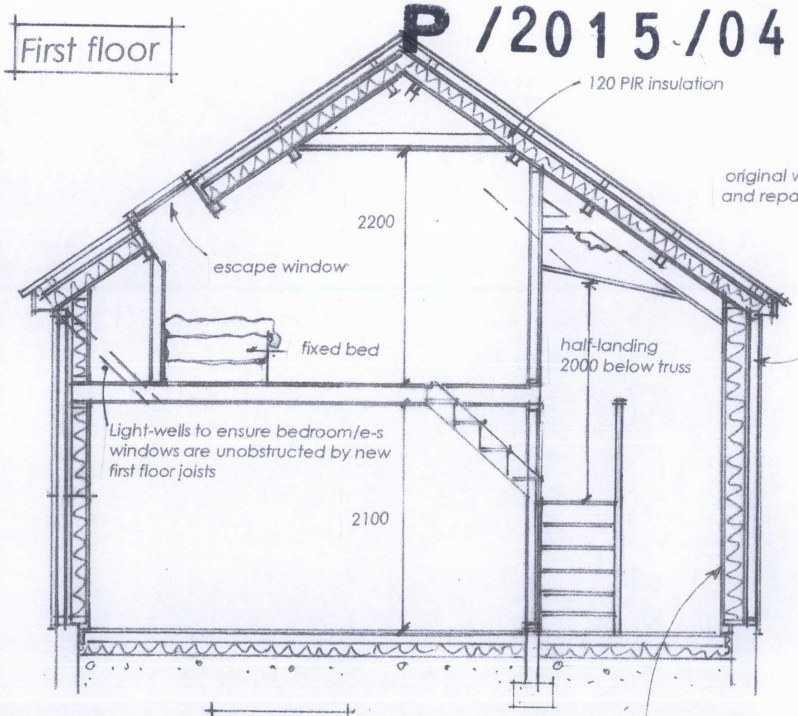

Section

Proposed

Ground floor

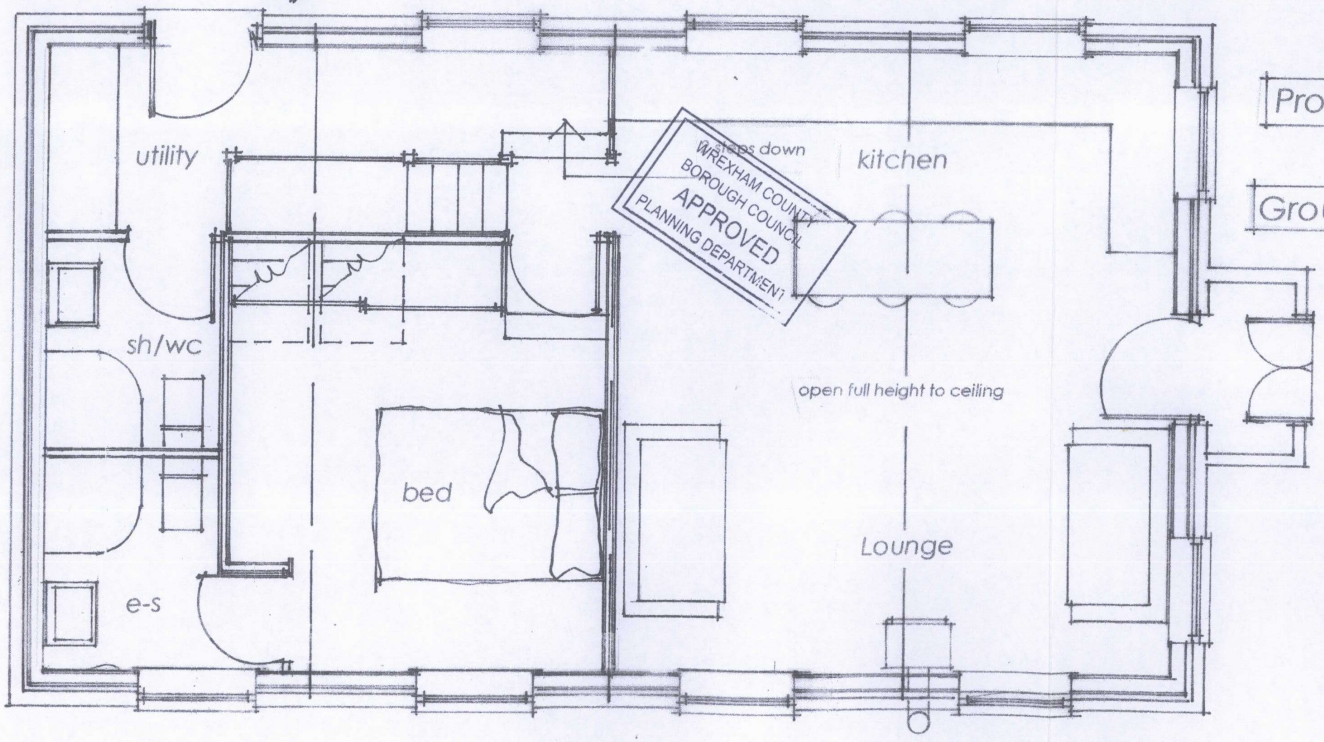

WREXHAM COUNTY BOROUGH COUNCIL APPROVED PLANNING DEPARTMENT

WREXHAM COUNTY BOROUGH COUNCIL 23 JUN 2015 PLANNING DEPARTMENT

WREXHAM COUNTY BOROUGH COUNCIL APPROVED PLANNING DEPARTMENT


Proposed conversion to one dwelling
Pont y Blew Methodist Chapel

Dr & Mrs Seward


Scale 1:50

Tim Evans BSc Dip EP, Surveyor & Town Planner
The Shed, Pant Lane, Dudleston, Ellesmere, SY12 9EP
Tel: 01978 710553 email timevans58@gmail.com

P /2015 /0469

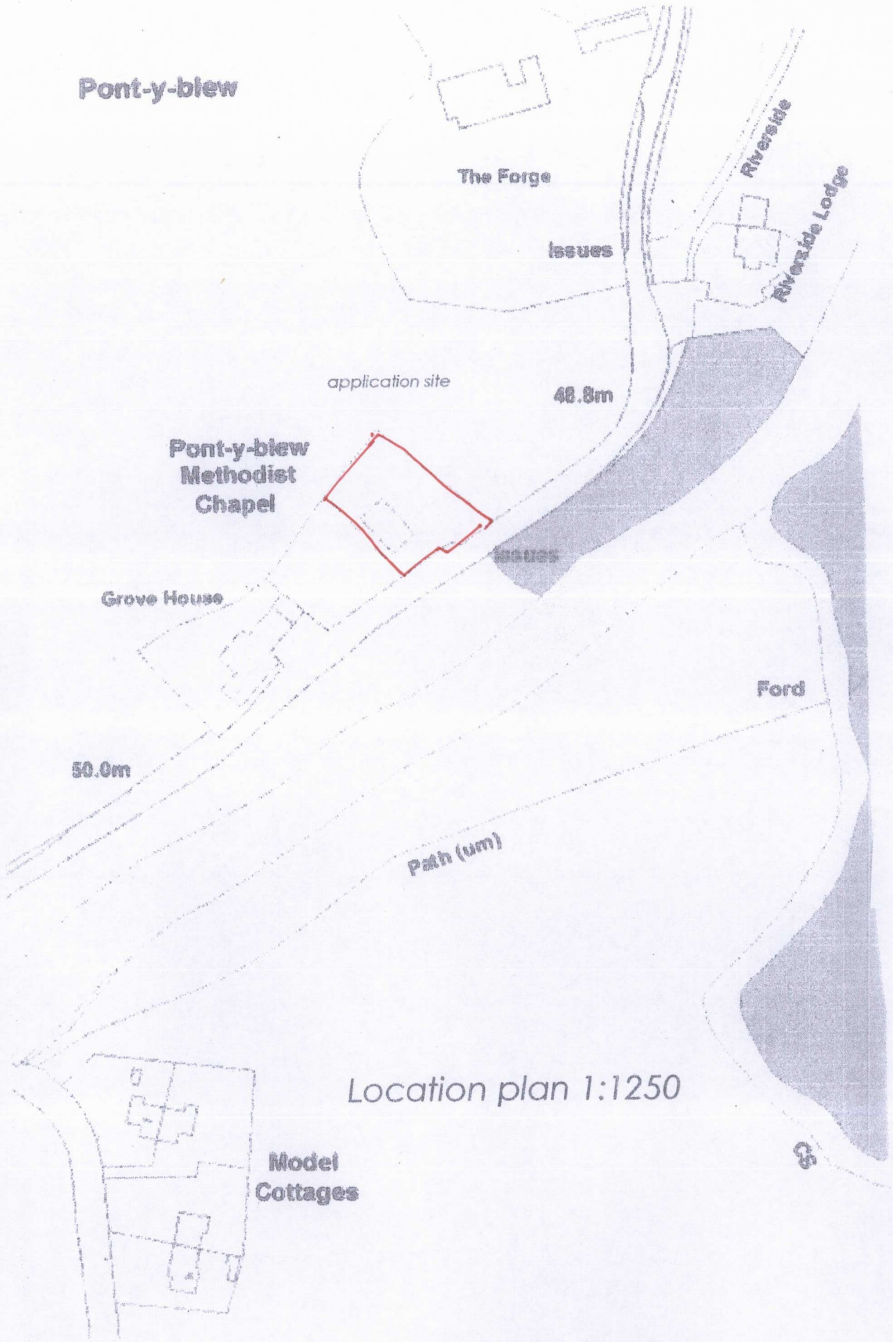

Location plan 1:1250

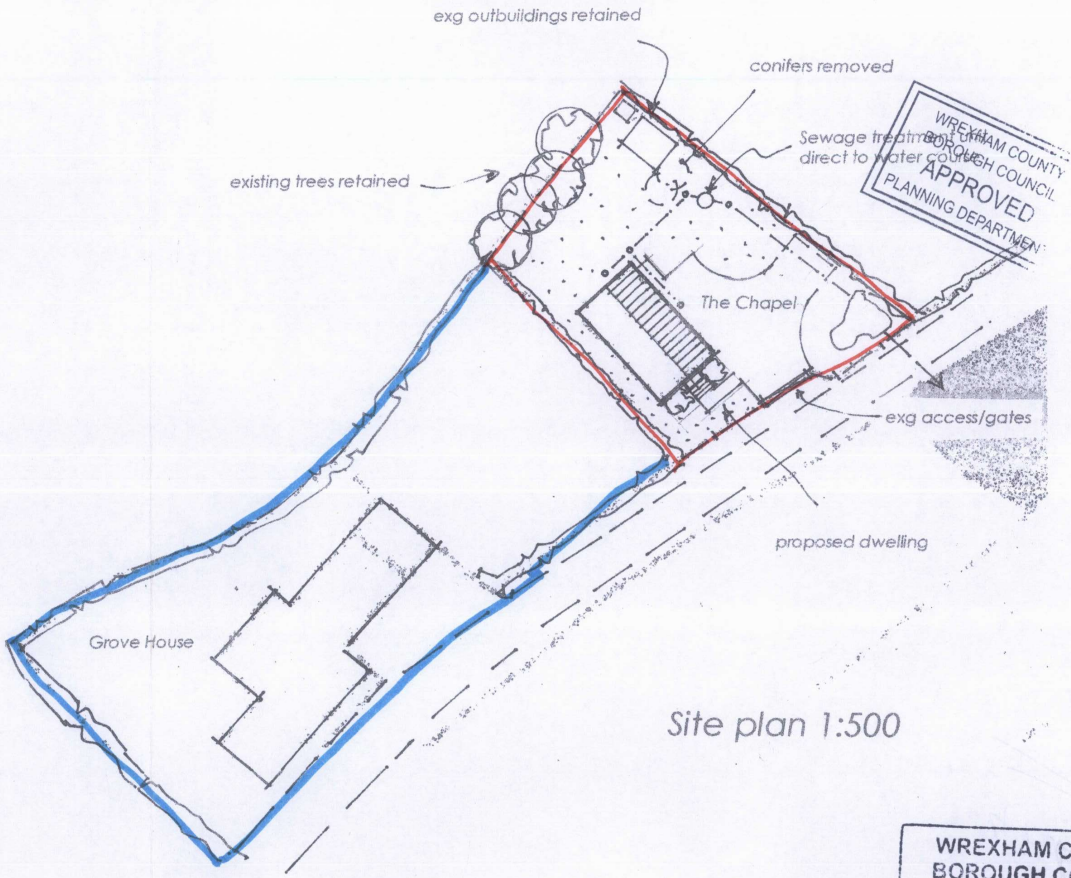

Site plan 1:500


WREXHAM COUNTY BOROUGH COUNCIL
APPROVED
PLANNING DEPARTMENT

WREXHAM COUNTY BOROUGH COUNCIL
23 JUN 2015
PLANNING DEPARTMENT


Proposed conversion to one dwelling
Pont y Blew Methodist Chapel

Dr & Mrs Seward

P /2015 /0469

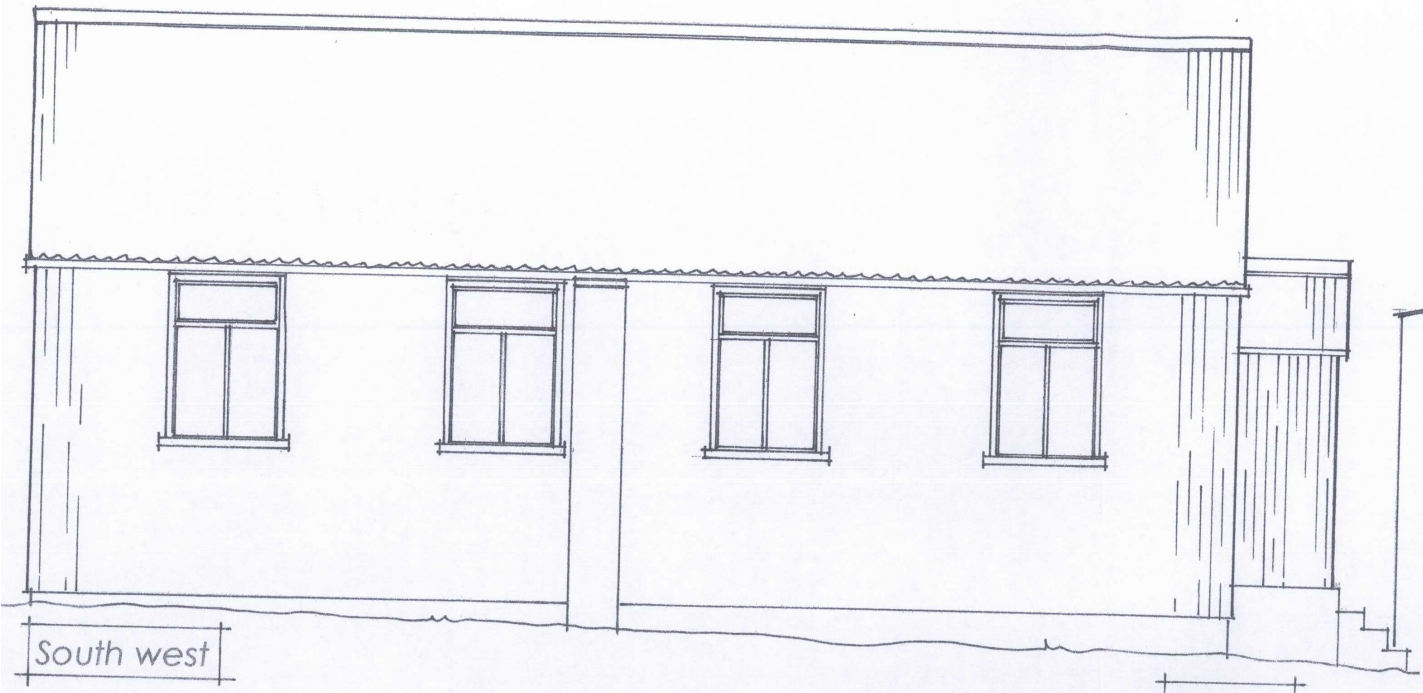


South west

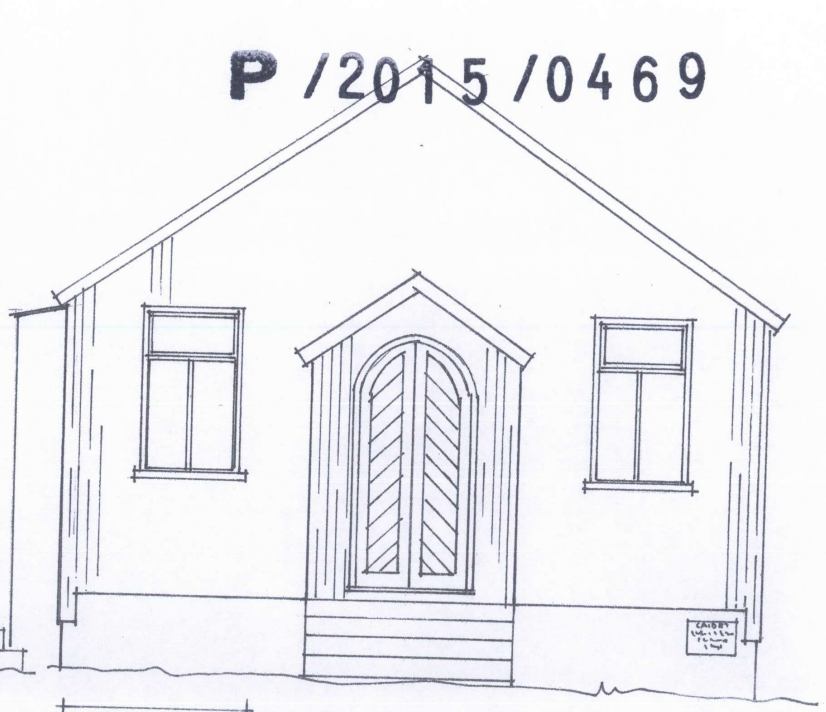

South east

Survey

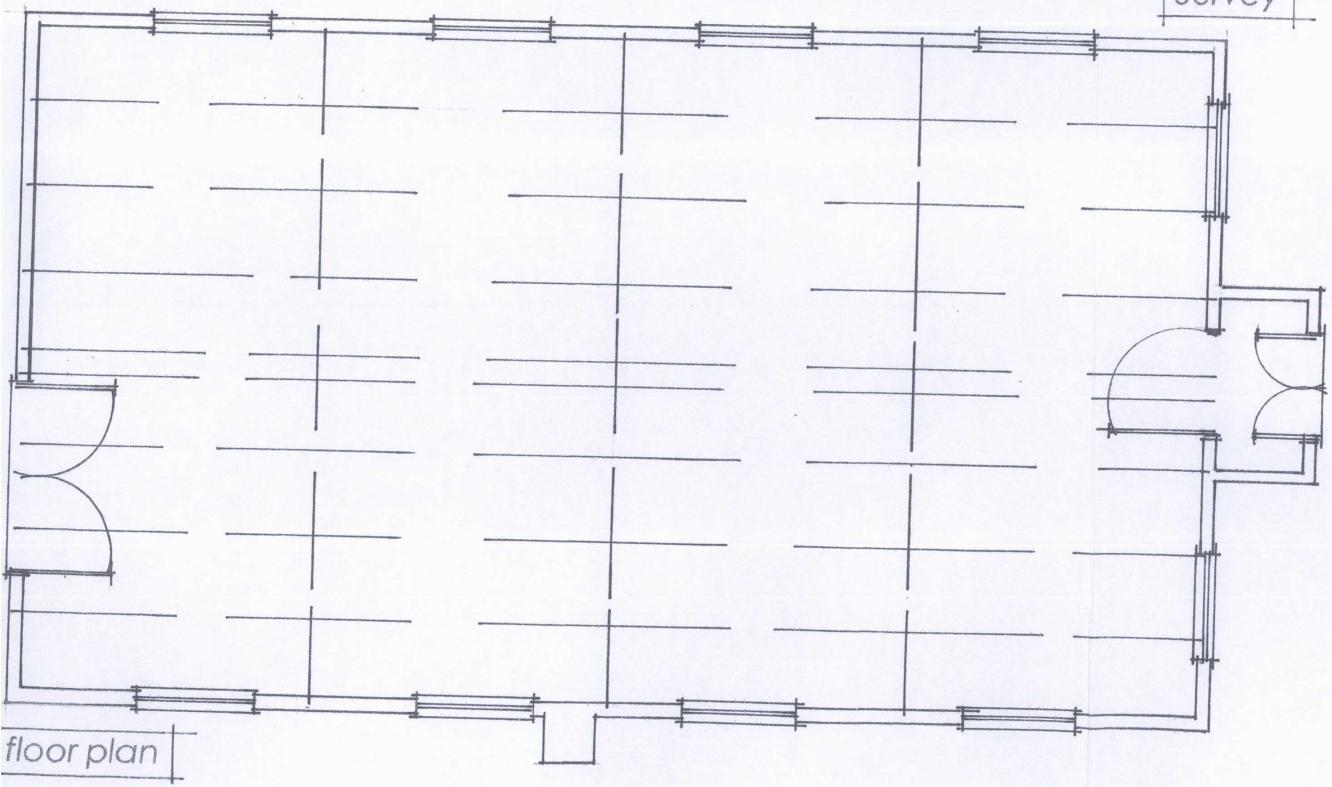

floor plan

WREXHAM COUNTY BOROUGH COUNCIL
APPROVED
23 JUN 2015
PLANNING DEPARTMENT

Proposed conversion to one dwelling
Pont y Blew Methodist Chapel

Dr & Mrs Seward

Scale 1:50

Tim Evans BSc Dip EP, Surveyor & Town Planner
The Shed, Pant Lane, Dudleston, Ellesmere, SY12 9EP
Tel: 01978 710553 email timevans58@gmail.com