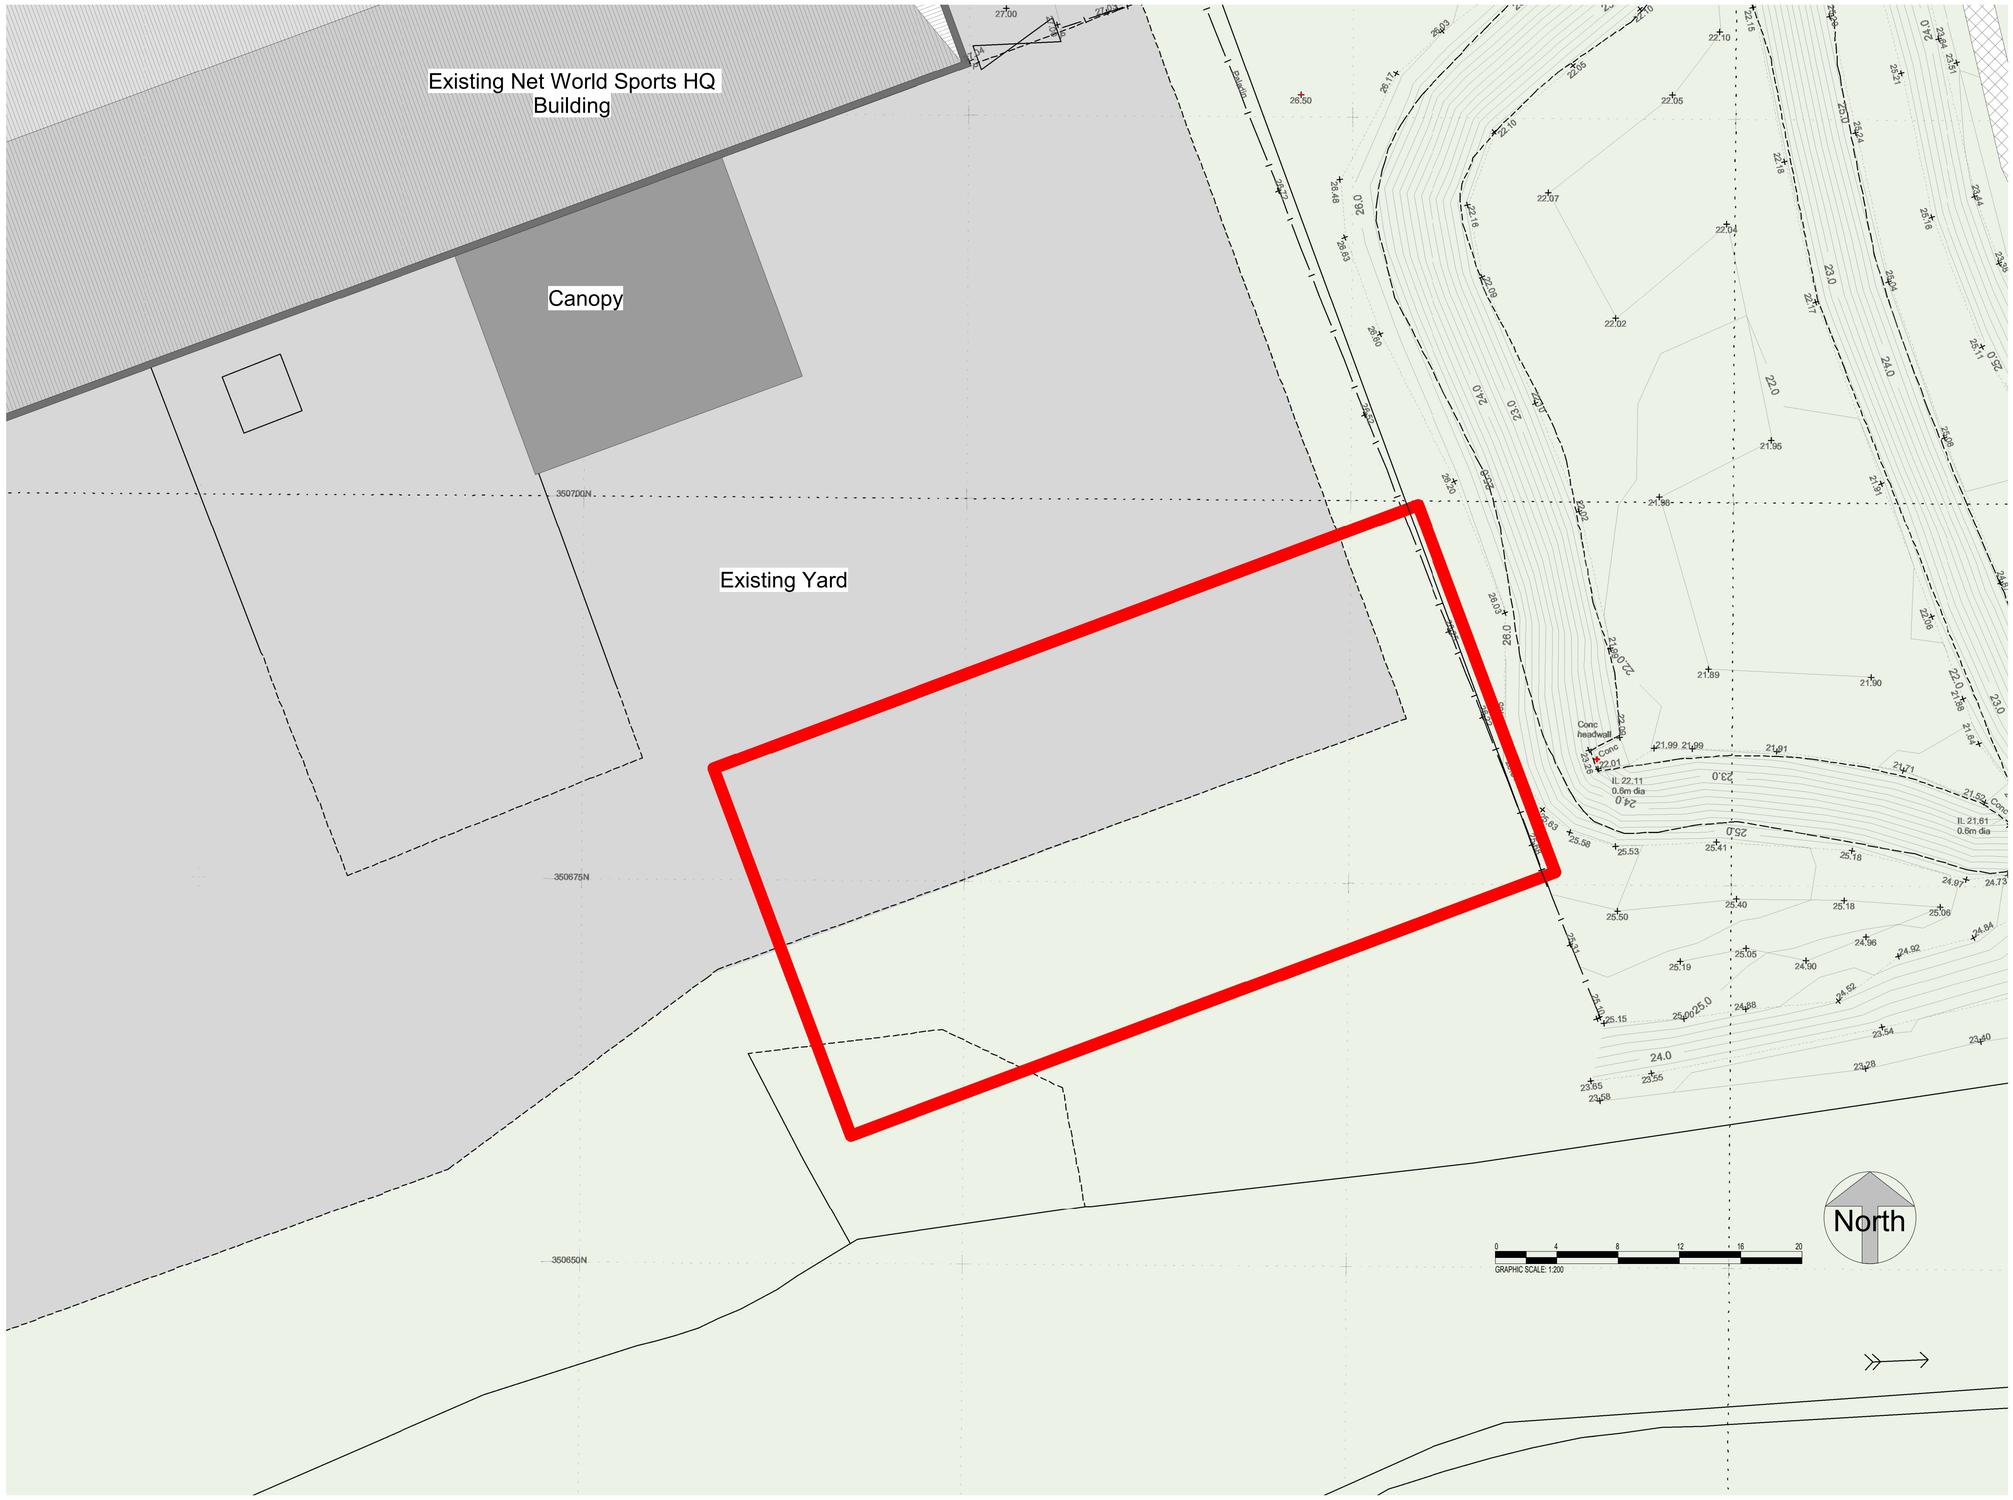


1. This drawing has been produced for the client for the project on the site shown. It was prepared for a purpose agreed with the client and will have a commensurate degree of accuracy.
2. This drawing is not intended for use by any other person or for any other purpose without express permissions.
3. Pace Architecture Limited accept no liability whatsoever if this drawing is used by any other person or for any other purpose.
4. Do not scale from this drawing. All measurements to be checked on site.
5. Report to the Architect any discprenacies or information requiring updated.
6. CDM (2015) - All designers have a duty to review, identify and circulate health and safety risks when apparent.
7. Under CDM (2015) Pace Architecture ltd assumes the role of 'Designer', unless otherwise appointed in writing by the client.
8. If in doubt ask.

THE ABOVE TO BE DESIGNED BY SPECIALISTS IN ACCORDANCE WITH BRITISH STANDARDS BELOW:

BS 9999 (2017) - Fire safety in the design, management and use of buildings – Code of practice
BS 6564 (2017) - Sanitary installations. Code of practice for the design of sanitary facilities
BS 5266 (2016) - Emergency Lighting - Code of practice for the emergency lighting of premises
BS 5499 (2014) - Guidance for the selection and use of safety signs and fire safety notices

NET WORLD SPORTS

PURPOSE OF ISSUE
PRE-PLANNING

PACE | ARCHITECTURE

PROJECT
PROCESS UNIT

ADDRESS
Bryn Lane, Wrexham Ind. Estate, Wrexham, LL13 9UT

TITLE
EXISTING SITE PLAN

CLIENT
NET WORLD SPORTS

DRAWN BY	CHECKED BY	DATE
nc	sg	06.12.24

SCALE (@ A1)	PROJECT NUMBER
1 : 200	2011A

DRAWING NUMBER	REV
2011A . P . 002	

06/02/2025 21:49:56