MATERIALS KEY


DENOTES FIRTH STEELS N1000C
COLOUR RAL7016 ANTHRACITE

DENOTES FIRTH STEELS N1000C
COLOUR BS.00.E.55 WHITE

DENOTES FIRTH STEELS N1000C
COLOUR BS.12.B.29 JUNIPER GREEN

WALL/ROOF LIGHTS

0 1 2 3 4 5 10

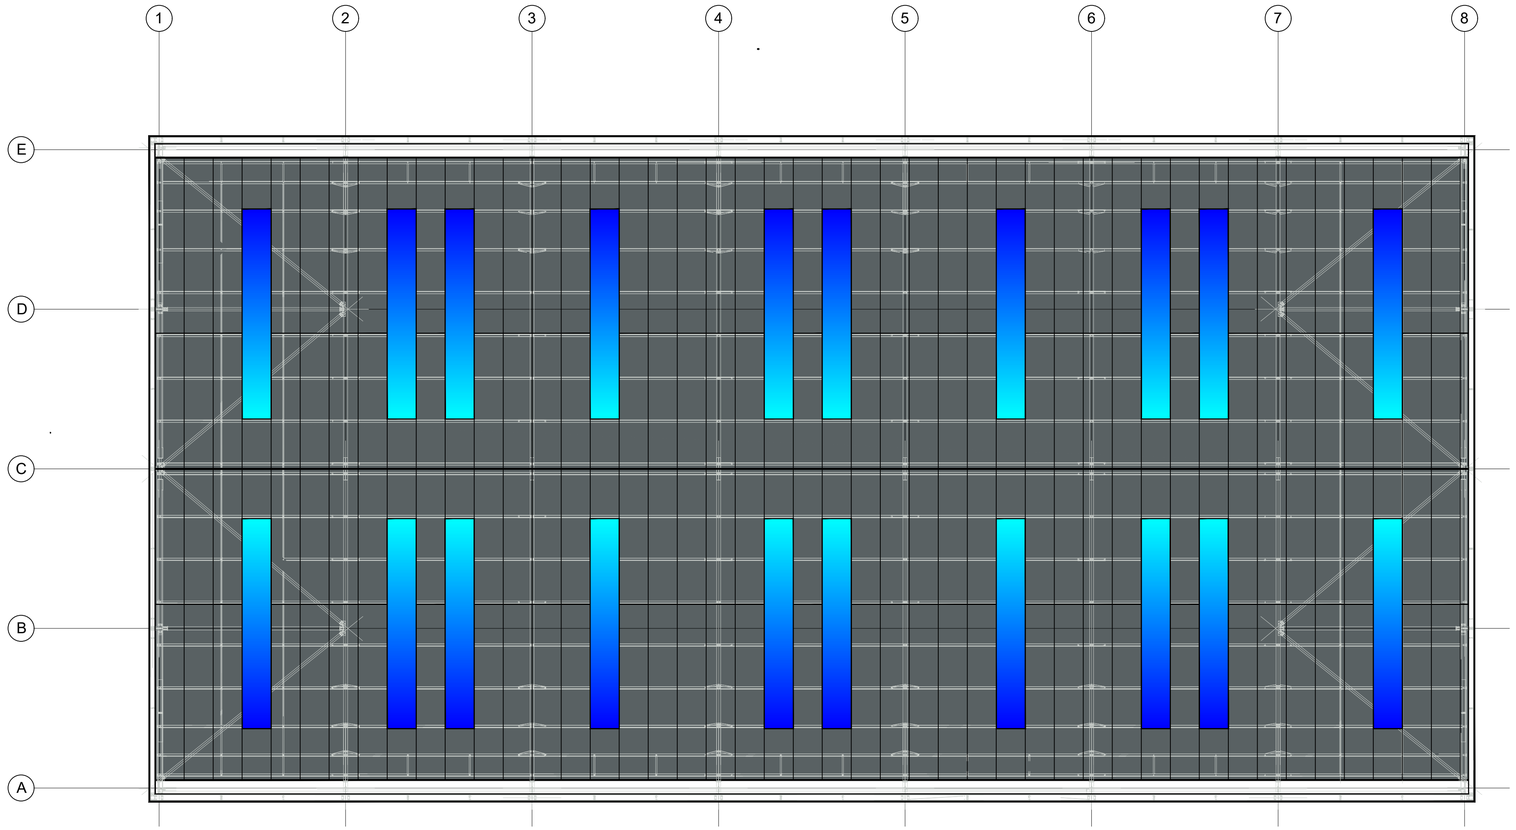

Amendments

Client: Net World Sports

Plastic Extrusion Shed

Project:

Bryn Lane, Wrexham Industrial Estate

Drg. Title:

PROPOSED ROOF PLAN

Drg. No:		Approved By:
2011A . P . 055		
Scale: 1:100	Original Sheet Size: A1	Date: 05.02.25

NET WORLD SPORTS