
Planting Stock Specification

Species	Shape	Stem Girth @ 1m	Height	Container Volume	Production Method
Species Field Maple FM (Acer campestre)	Standard	8cm - 10cm	2.5m - 3m	45 lts	Container Grown

All landscaping works to be completed in all respects within three months of the first use / occupation of the development, with the exception of soft landscaping / planting which shall be carried out in the first planting season (November to March) or seeding season (April to September) following the first use.




Site Plan 1:500

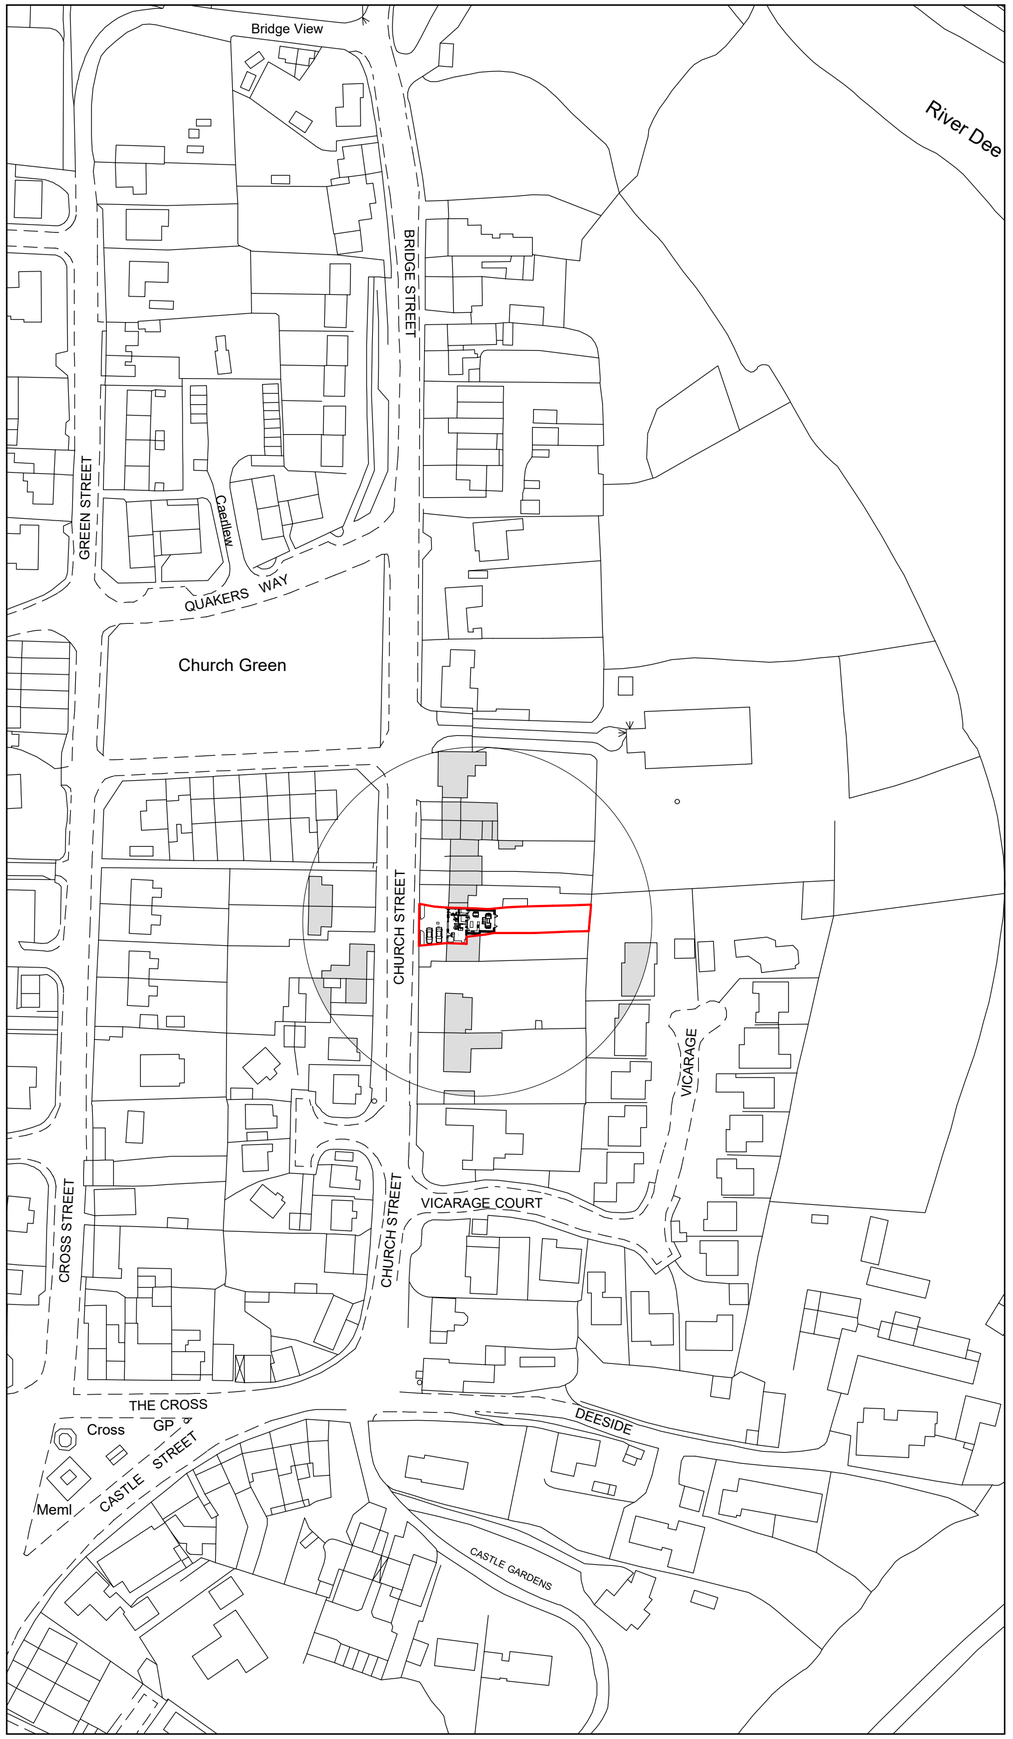

Location Plan 1:1250

GREEN INFRASTRUCTURE STATEMENT

The site occupies a developed plot of land within the settlement boundary limit of the village. Established gardens are to be improved and maintained following the replacement of the demolished wall. As documented it is proposed the development includes the planting of a tree to provide a net bio-divesity enhancment for the site.

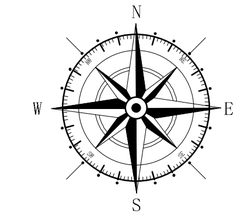

Key

- Surrounding Buildings
- Application Site

Rev	Date	Detail	Initial
C	08/24	Green Infrastructure Statement	L.F
B	05/24	Front Boundary Wall Amends	L.F
A	04/24	Nursery size and planting info added	D.J.E

Project: Proposed Extension to
Bridgewater
Church Street
Holt
LL13 9JP

Title: Planning: Site & Location

Scale: (A2) 1:500 & 1:250

Drawn By: L.Roberts

Date: Feb 24

Drawing No: DC143/004

Sheet: 1 of 1

blueprint
architectural services

partner LABC

Office 3K4,
Redwither Business Tower,
Wrexham. LL13 9XT
Tel: 01978 356500
www.blueprintarchitectural.com

© copyright all rights reserved