



Elevation A

Scale 1:100

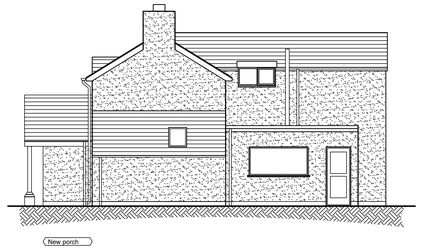


Elevation B

Scale 1:100

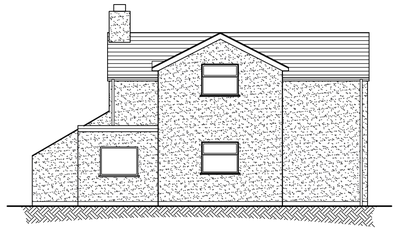


Elevation C

Scale 1:100

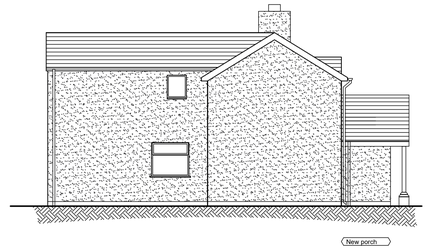

Elevation D

Scale 1:100

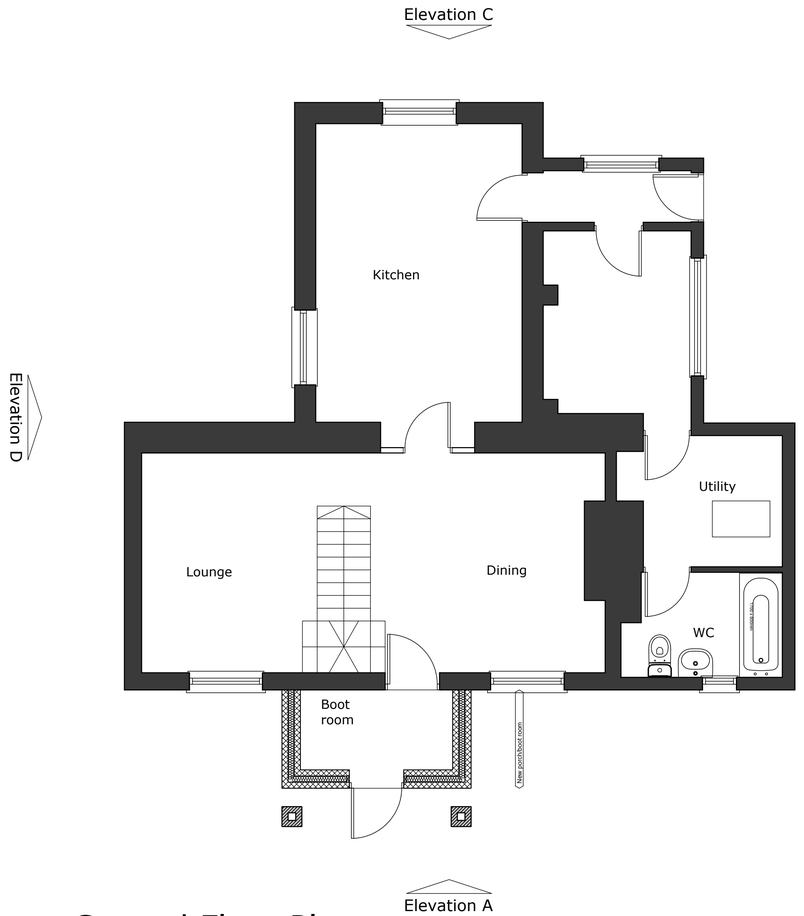

Ground Floor Plan

Scale 1:50



First Floor Plan

Scale 1:50

The Contractor must check all dimensions on site before commencing setting out works. Do not proceed in the event of a discrepancy. Any discrepancies are to be reported immediately. Do not scale from the prints.

A 10/02/25 Scheme reduced to porch only
Drawing Revisions

PROJECT

Five Fords Cottage
Bedwell Road
Cross Lanes

Drawing Title

Plans and Elevations As Proposed

Drawing Number: 19-07/PL02
Revision: A
Scale: 1:50 / 1:100 @ A1
Date: Apr 19

DO NOT SCALE

COPYRIGHT RESERVED