

The Commercial - Second Phase

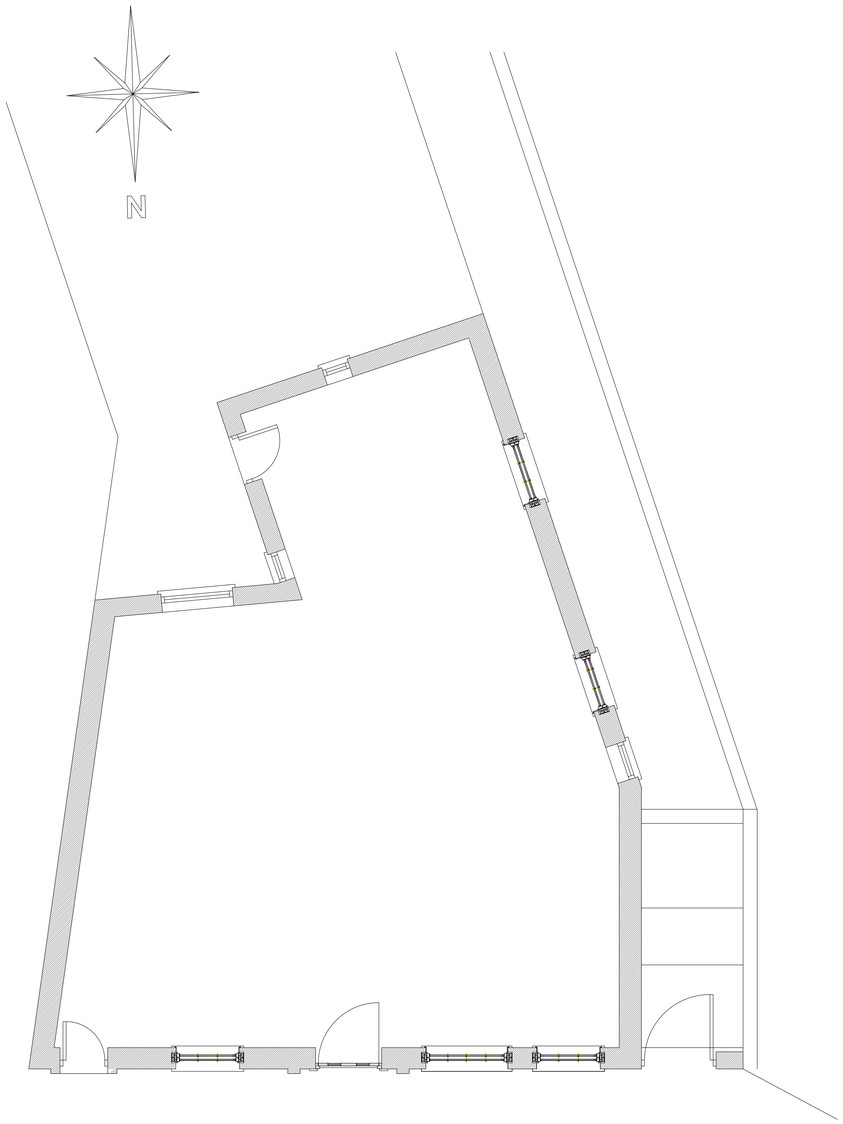


Proposed Floor Plan


1:50

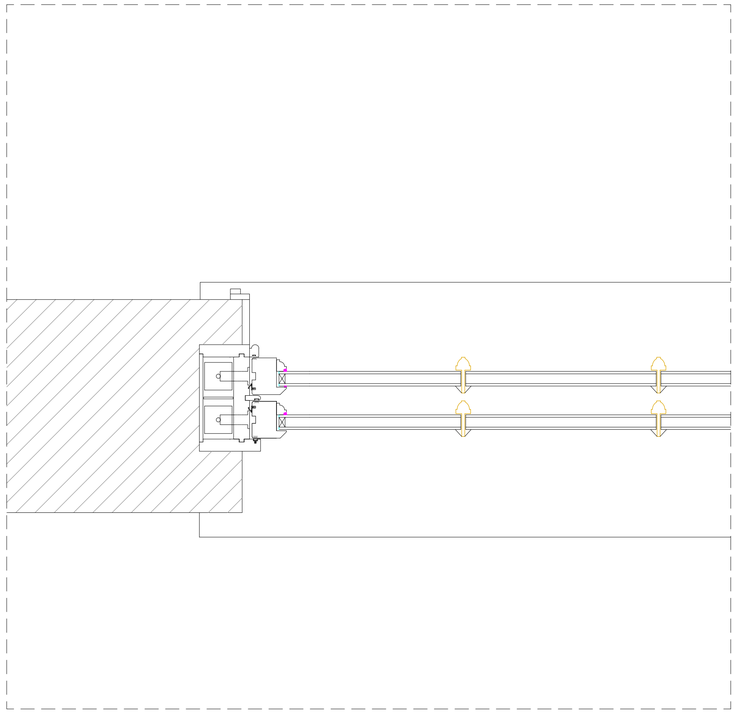


Proposed Window Jamb Detail - Sliding Sash.
Scale 1:5

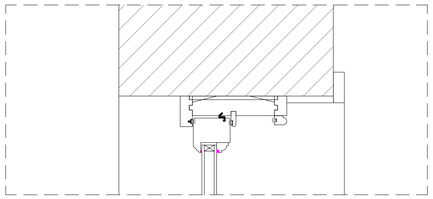


Proposed Head Detail - Scale 1:5

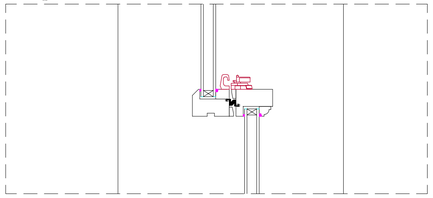

Mid Rail/Transom Detail - Scale 1:5

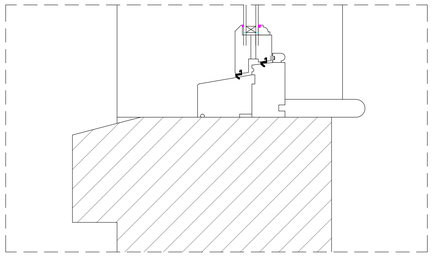

Proposed Cill Detail - Scale 1:5

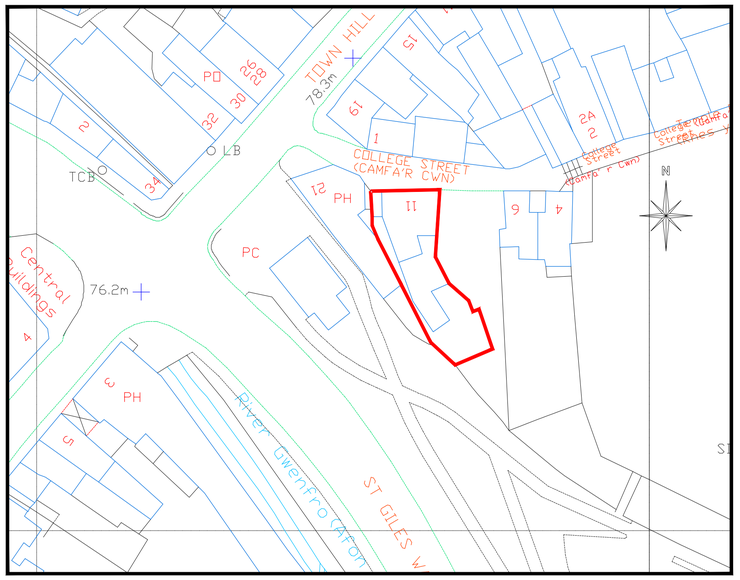

Proposed Block Plan
Scale 1:500

cad
CULLIS+ARCHITECTURAL+DESIGN
partner LABC

25 Sunningdale Close
Wrexham
North Wales
LL13 9QU

T 01978 264376
M 07791 480768
E ajones540@btinternet.com

Client: Mr. J. Craig.

Drawing Title: Proposed Plan, Window Details & Site Plan.

Job Title: Proposed Refurbishment to The Commercial, Church St, Wrexham.

Date:	Scale:	Rev:	Drg.No:
Feb 2025	1:50, 1:500 & 1:5 at A1		PD309/04