
Architects Copyright.

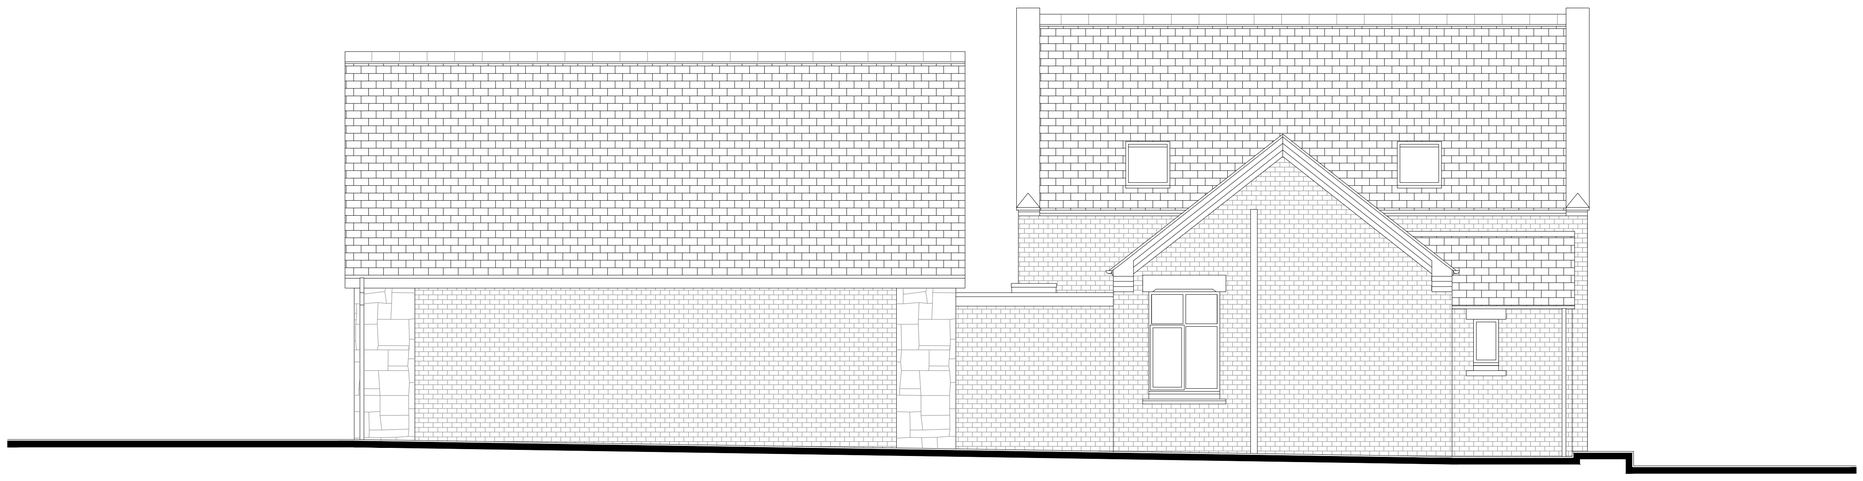

# Proposed Front Elevation

1:50



# Proposed Rear Elevation

1:50

cad partner LABC
CULLIS+ARCHITECTURAL+DESIGN

25 Sunningdale Close
Wrexham
North Wales
LL13 9QU

T 01978 264376
M 07791 480768
E ajones540@btinternet.com

Client:
Mr. & Mrs. Wrigley.

Drawing Title:
Proposed Elevations 1.

Job Title:
Proposed Alterations to Bryn Yr Eos Chapel, Whitehurst, Chirk, Wxm.

| Date: | Scale: | Rev: | Drg No: |
|---|---|---|---|
| Feb 2025 | 1:50 at A1 | | PD302/08 |