

This drawing is the property of IAN STOCKDALE ARCHITECT LTD. Copyright is reserved by them and the drawing issued on the condition that it is not copied, reproduced, retained or disclosed to any unauthorised person either wholly or in part without the written consent of IAN STOCKDALE ARCHITECT LTD.


1. All dimensions to be verified on site prior to any shop works being commenced.
2. Any discrepencies to be reported to the Designer before any work is put in hand.
3. Do not scale from this drawing.
4. This drawing is to be read in conjunction with relevant consultants and specialists drawings.
5. This is a metric drawing.
6. Dimensions indicated thus '**' are site dimensions and are to be adjusted onsite by the Contractor accordingly.

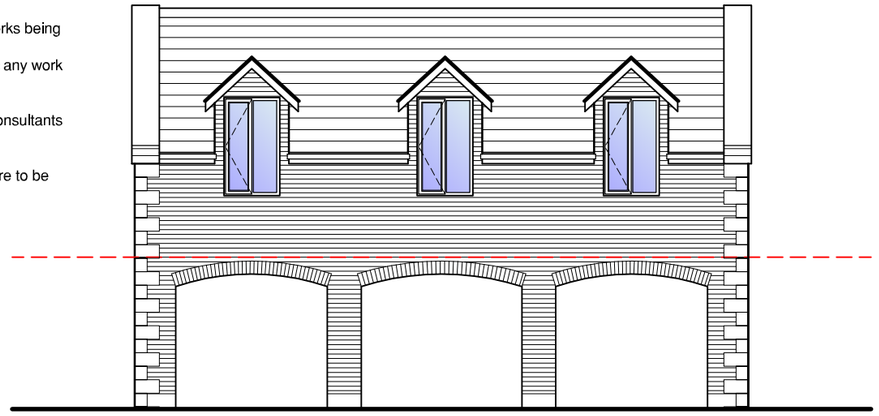


FRONT ELEVATION

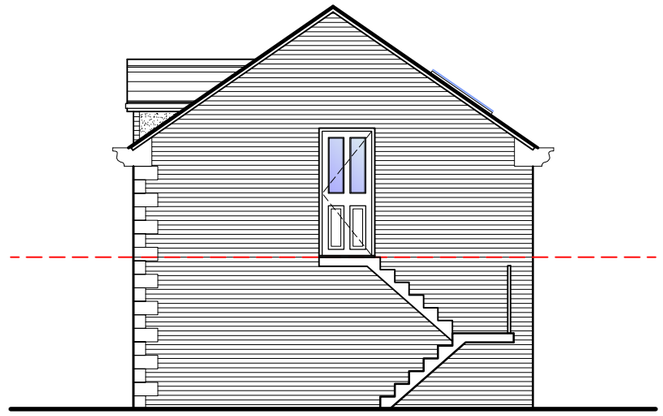

SIDE ELEVATION

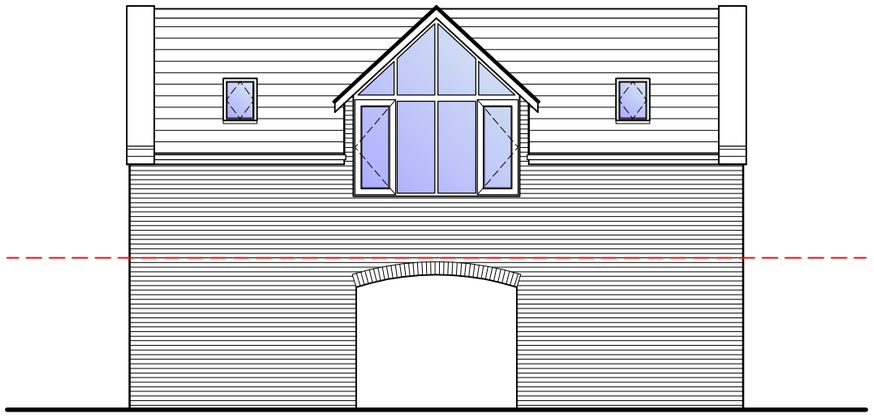

REAR ELEVATION

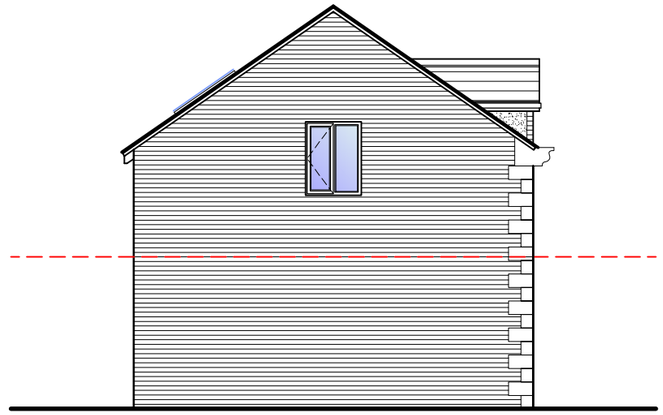

SIDE ELEVATION

PROPOSED MATERIALS

WALLS: Facing brickwork in bond to match existing main house.
ROOF: Welsh Slates to match existing main house.
WINDOWS: White painted timber casements & conservation rooflights.
DOORS: White painted timber.
RWG's: Black CI, round profile to match existing main house.
FASCIAS/BARGES/SOFFITS: Painted exposed rafter feet & stone gable upstand to match main house.

Rev:	Date:	Description:	Initial:	Chkd:

Client: Brian Parcesepe

Project: New Detached Garage & Anexe Over at Rackery Hall

Drwg. Title: Elevations AS PROPOSED

Scale: 1:100 Drawn: C.B. Chkd: I.A.S. Date: 22/10/24

Drwg. No.: 928/Sk04 Revision: -

0 10 20 50mm NATURAL SCALE

ORIGINAL DRAWING SIZE 420 x 297 (A3)