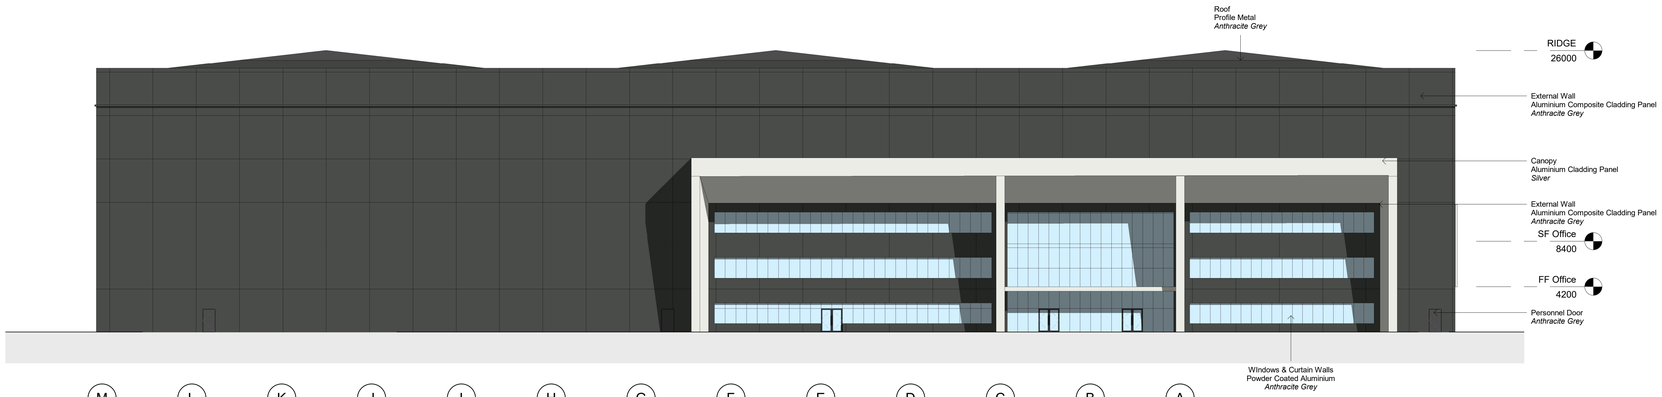
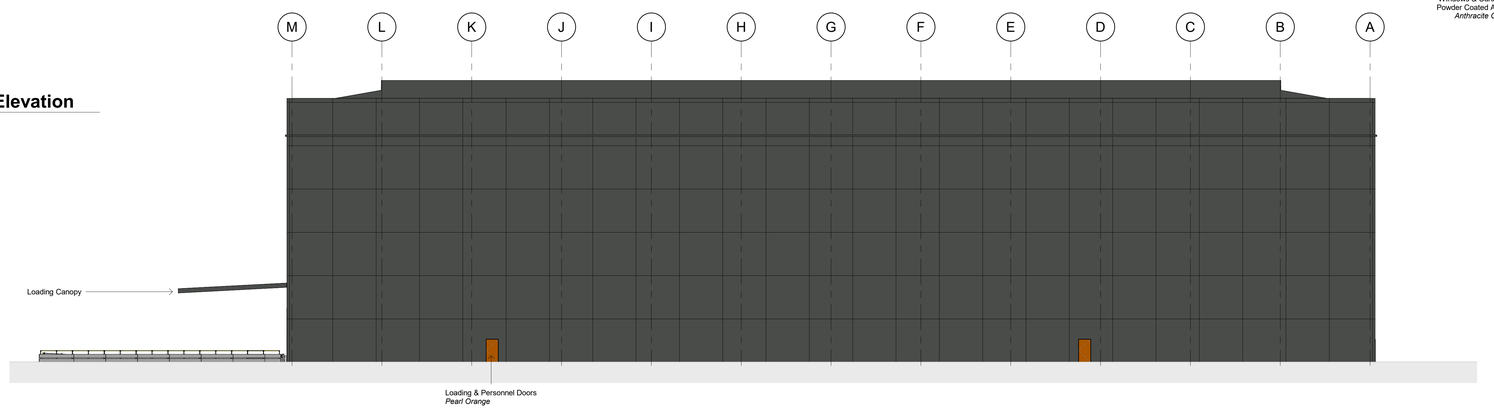
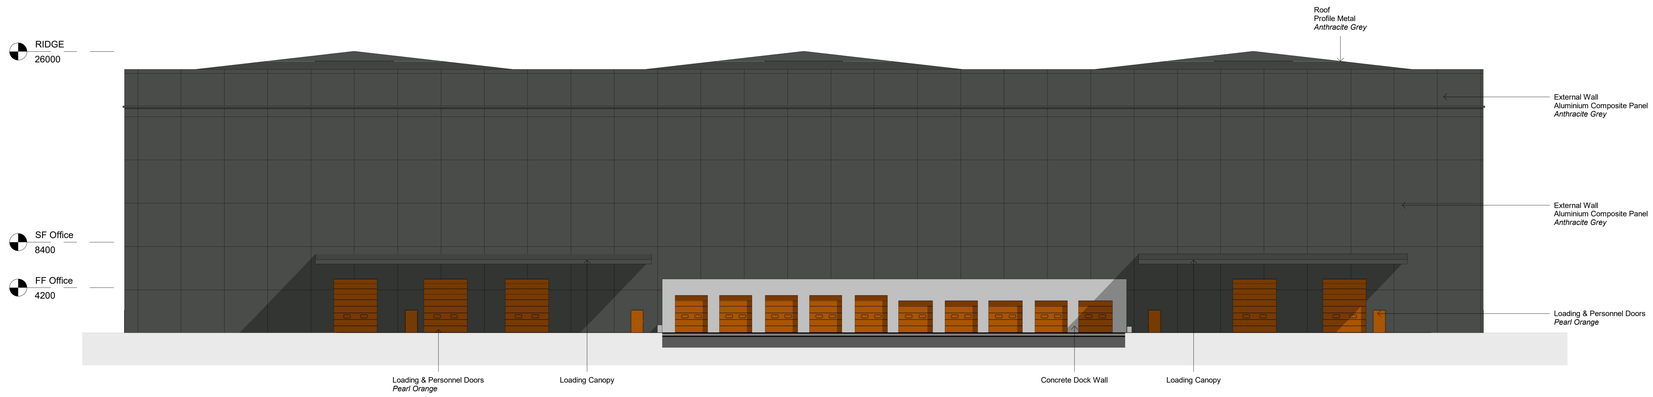
## North Elevation
1 : 200



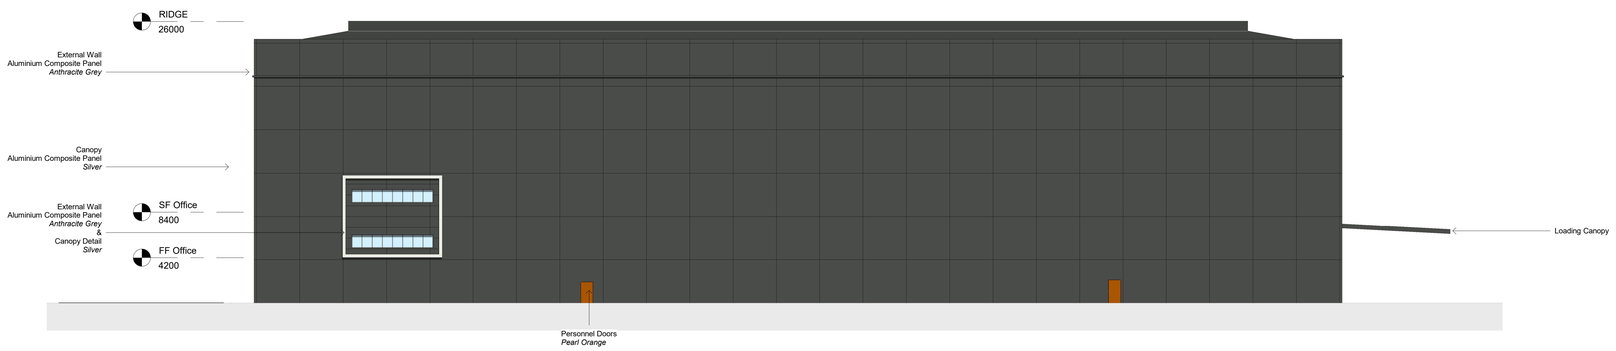

## East Elevation
1 : 200




## South Elevation
1 : 200




## West Elevation
1 : 200




GRAPHIC SCALE: 1:200

PACE | ARCHITECTURE

| Rev | Description | Date |
|---|---|---|
| | | |
| | | |
| | | |
| | | |
| | | |
| | | |
| | | |
| | | |
| | | |
| A | Notes updated, ridge reduced | 14.10.24 |
| B | Glazing area reduced | 01.12.24 |
| C | Elevations revised | 16.12.24 |
| D | Roof orientation changed | 13.02.25 |

| | |
|---|---|
| CODE | SUITABILITY DESCRIPTION |
| STATUS | PURPOSE OF ISSUE |

NET WORLD SPORTS

PROJECT

LAND SOUTH

TITLE

Proposed Elevations

CLIENT

Mauna Kea Limited

| DRAWN BY | CHECKED BY | DATE |
|---|---|---|
| NC | AC | 09/26/24 |

| SCALE ( @A0 ) | PROJECT NUMBER |
|---|---|
| 1 : 200 | 2042 |

| DRAWING NUMBER | REV |
|---|---|
| 2042 . P . 007(D) | |

13/02/2025 18:27:52