

The Commercial - Second Phase

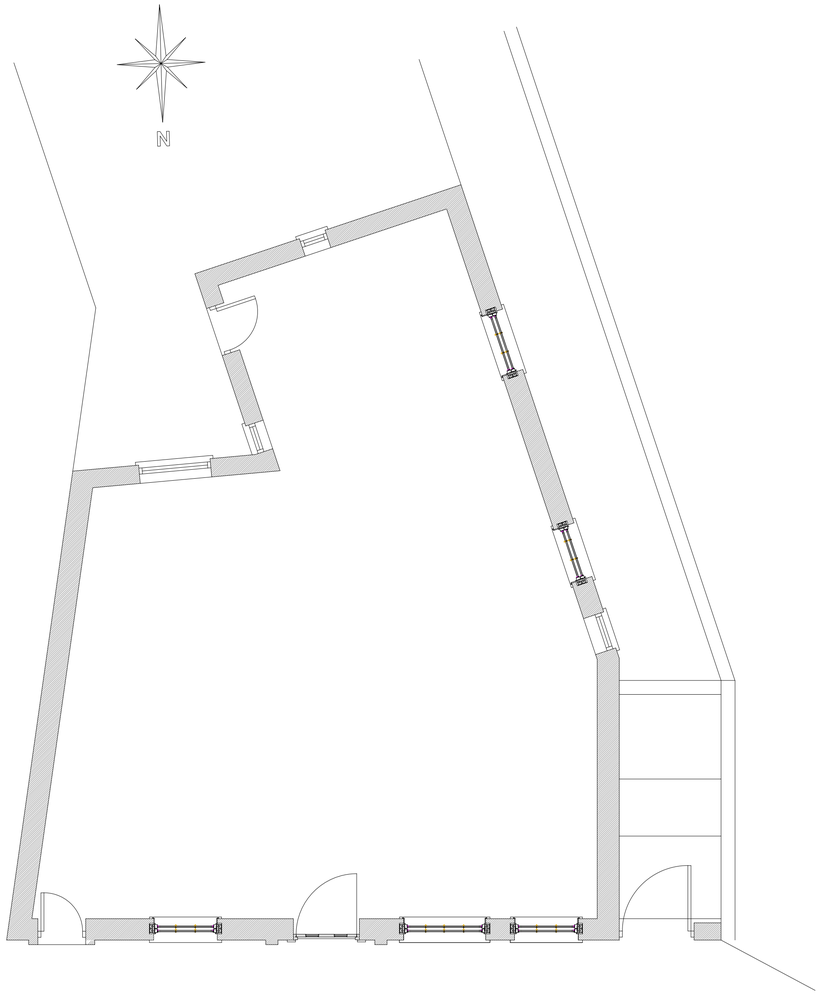


Existing Floor Plan

1:50

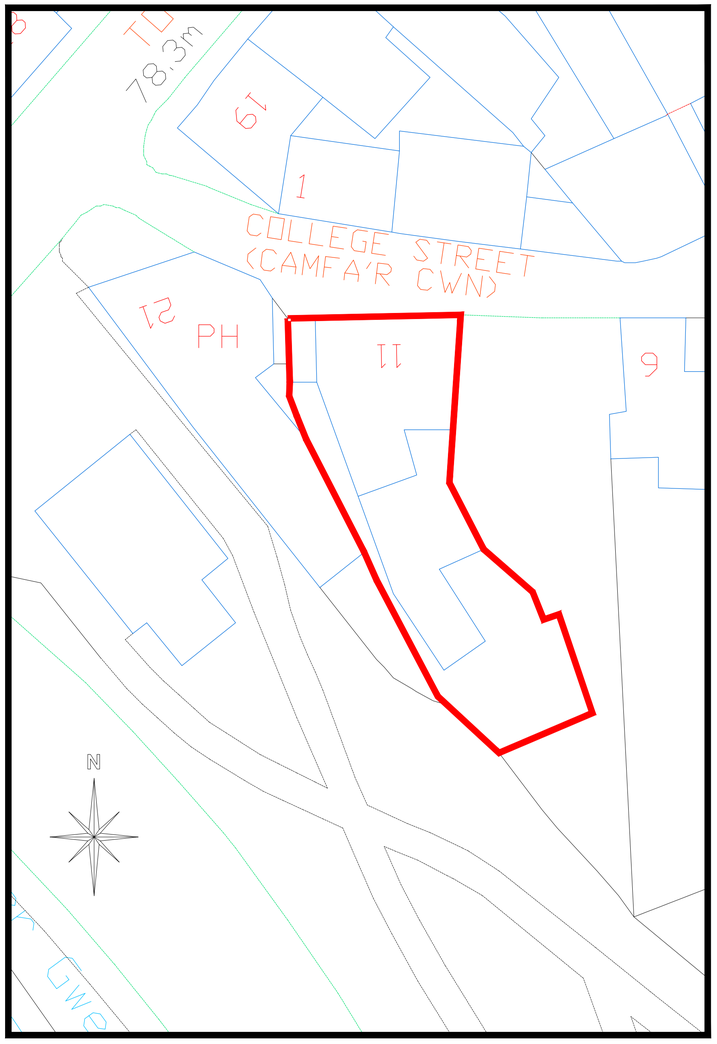

Existing Site Plan

Scale 1:200

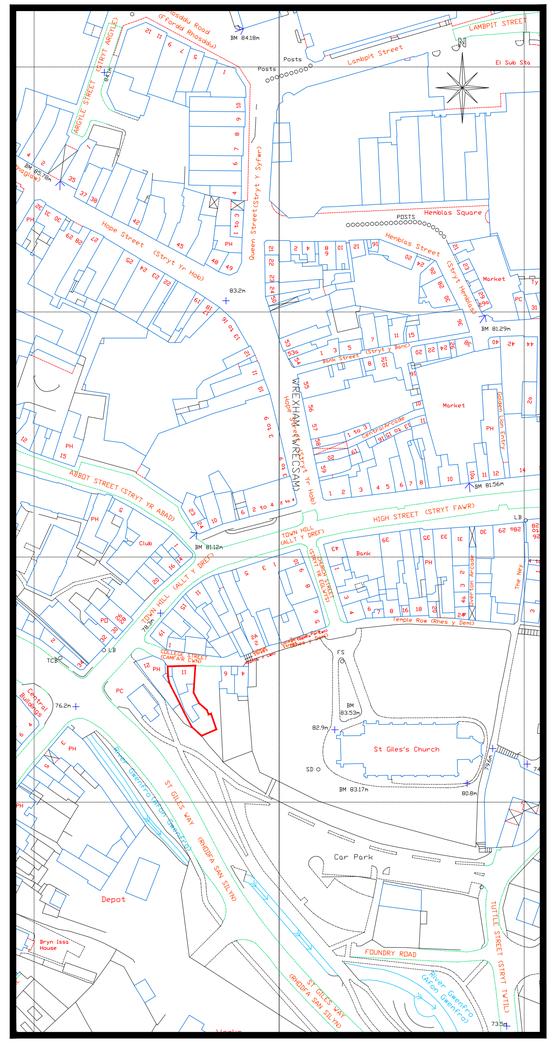


Location Plan

Scale 1:1250








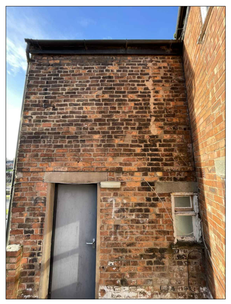









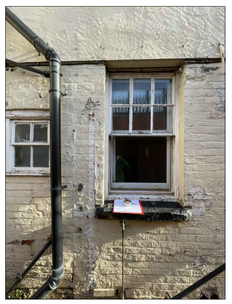

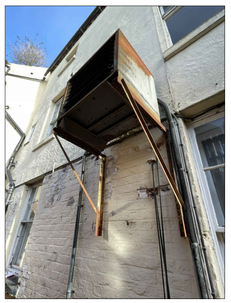

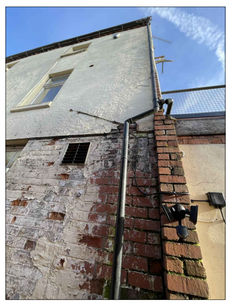

CULLIS•ARCHITECTURAL•DESIGN

25 Sunningdale Close
Wrexham
North Wales
LL13 9QU

T 01978 264376
M 07791 480768
E ajones540@btinternet.com

Client: Mr. J. Craig.

Drawing Title: Existing Location, Floor Plan & Site Plan.

Job Title: Proposed Refurbishment to The Commercial, Church St, Wrexham.

Date:	Scale:	Rev:	Drg No:
Feb 2025	1:50, 1:200 & 1:1250 at A1		PD309/01