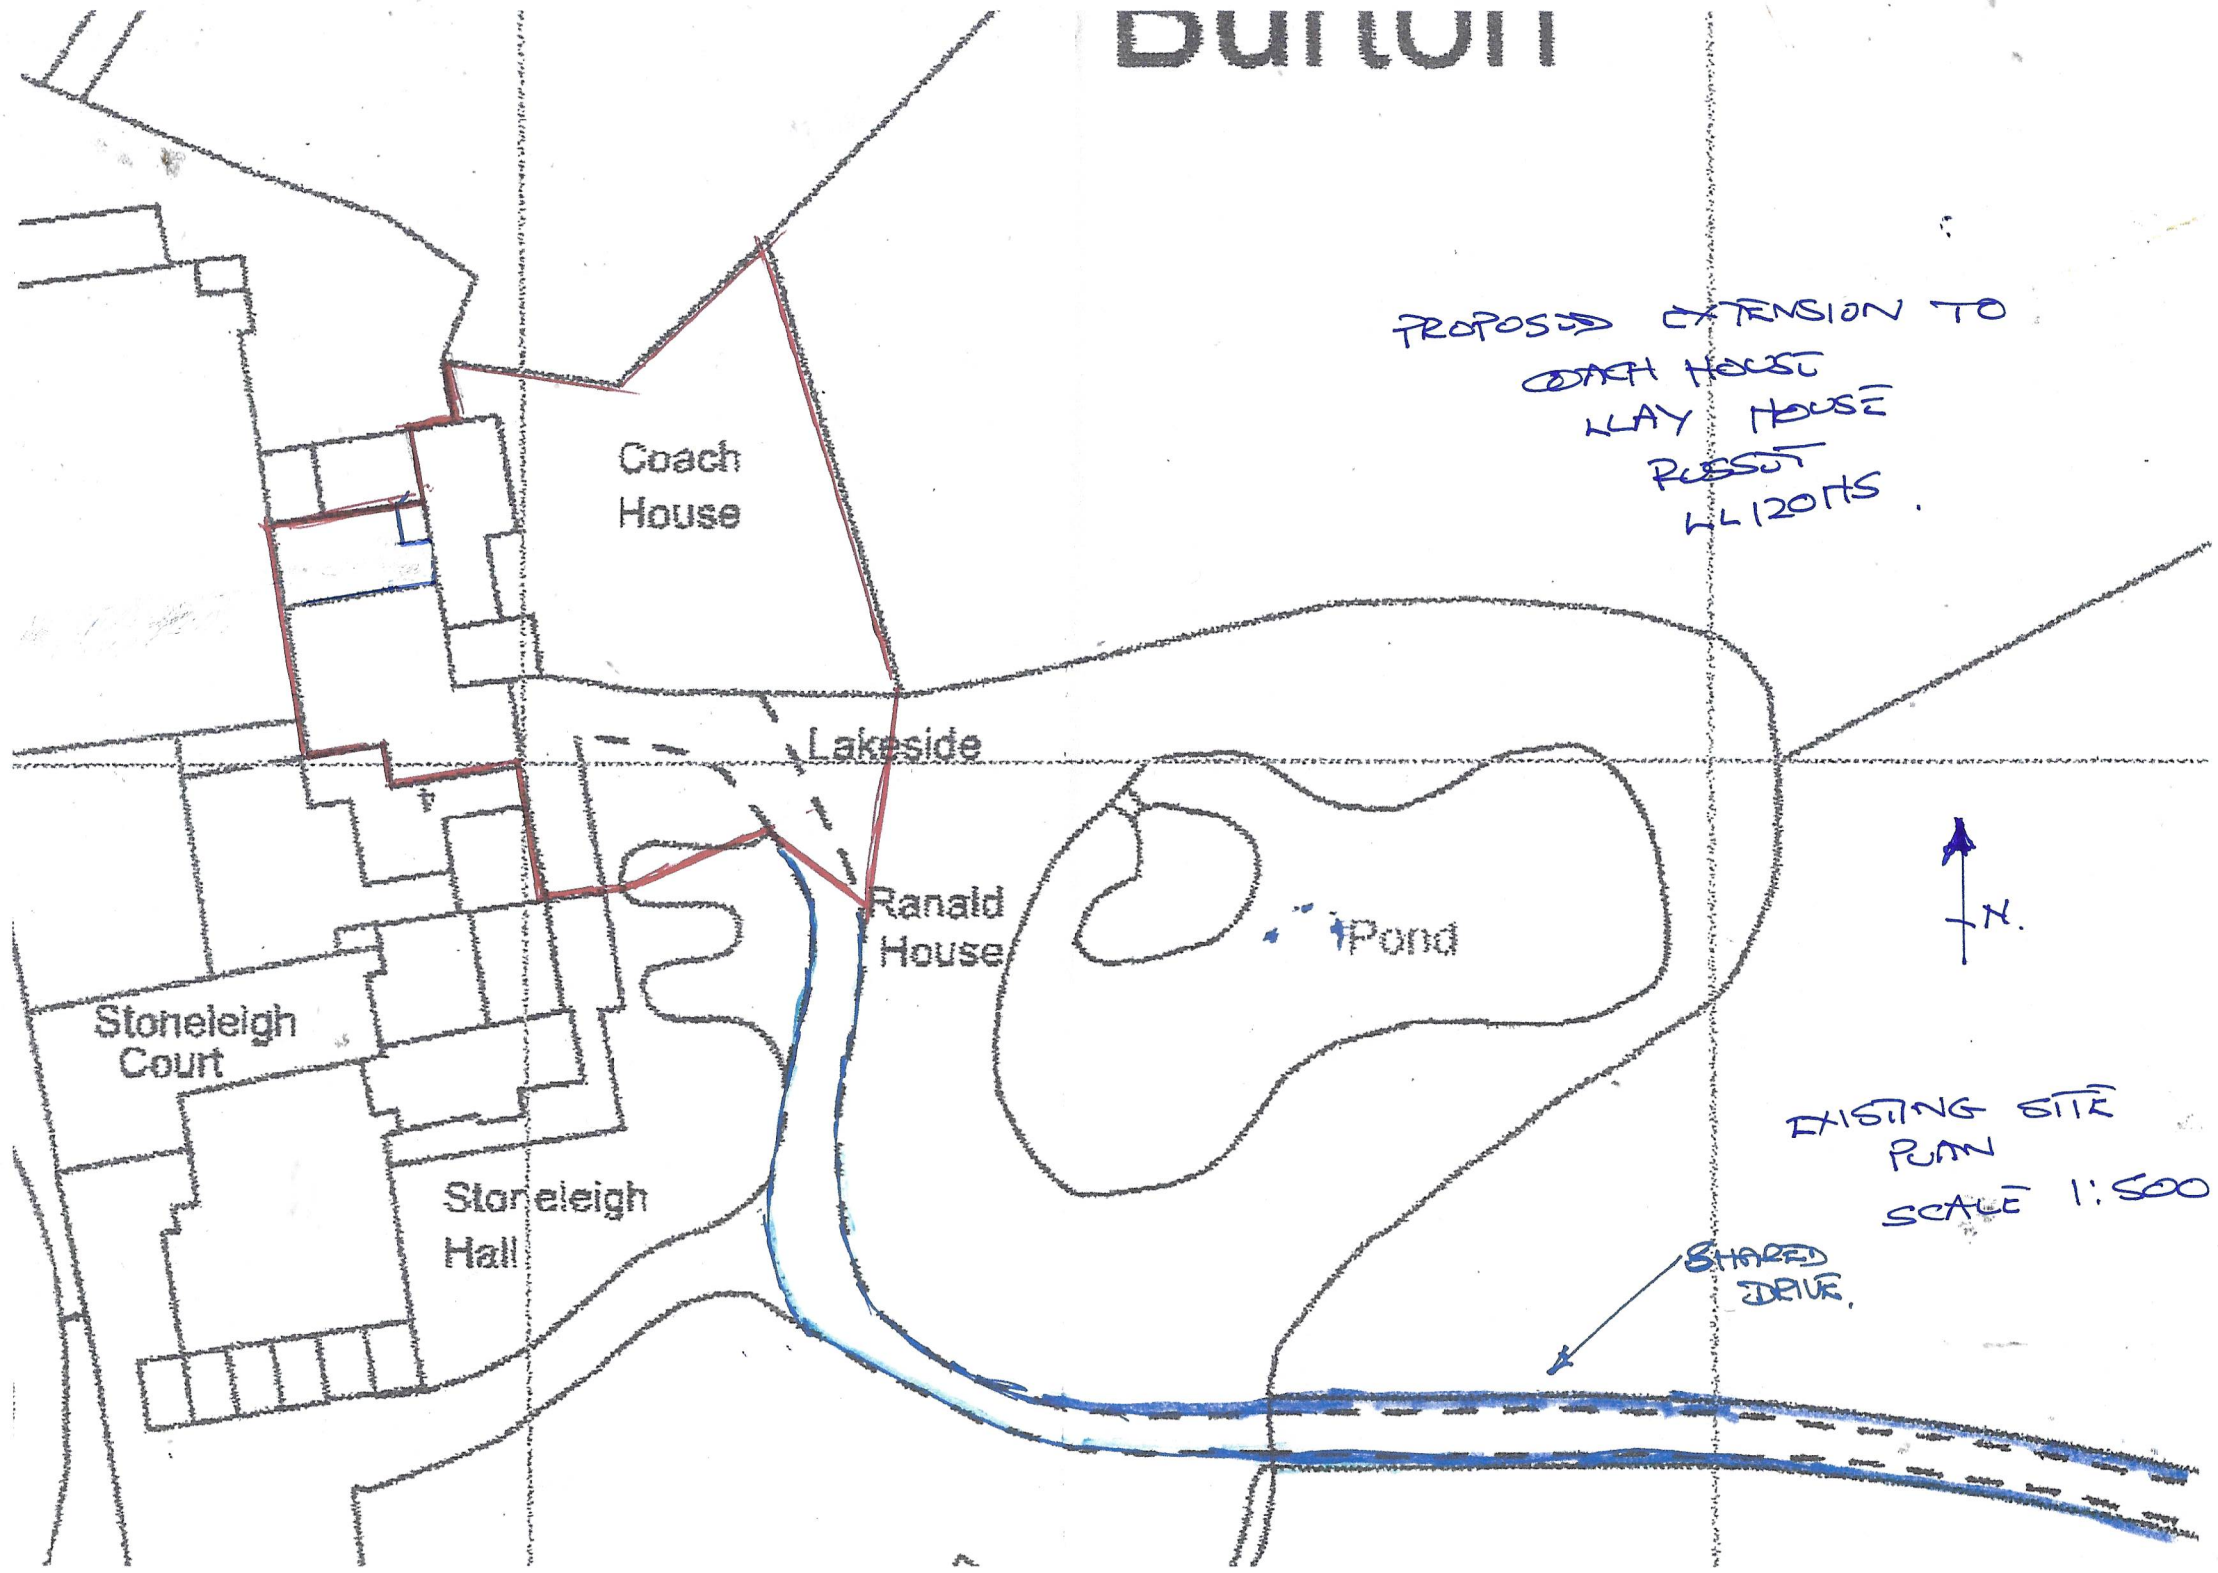

Burton
Coach House
Lakeside
Ranald House
Pond
Stoneleigh Court
Stoneleigh Hall
PROPOSED EXTENSION TO COACH HOUSE
CLAY HOUSE
RUSSUT
HAMPSHIRE.
N.
EXISTING SITE PLAN
SCALE 1:500
SHARED DRIVE.