

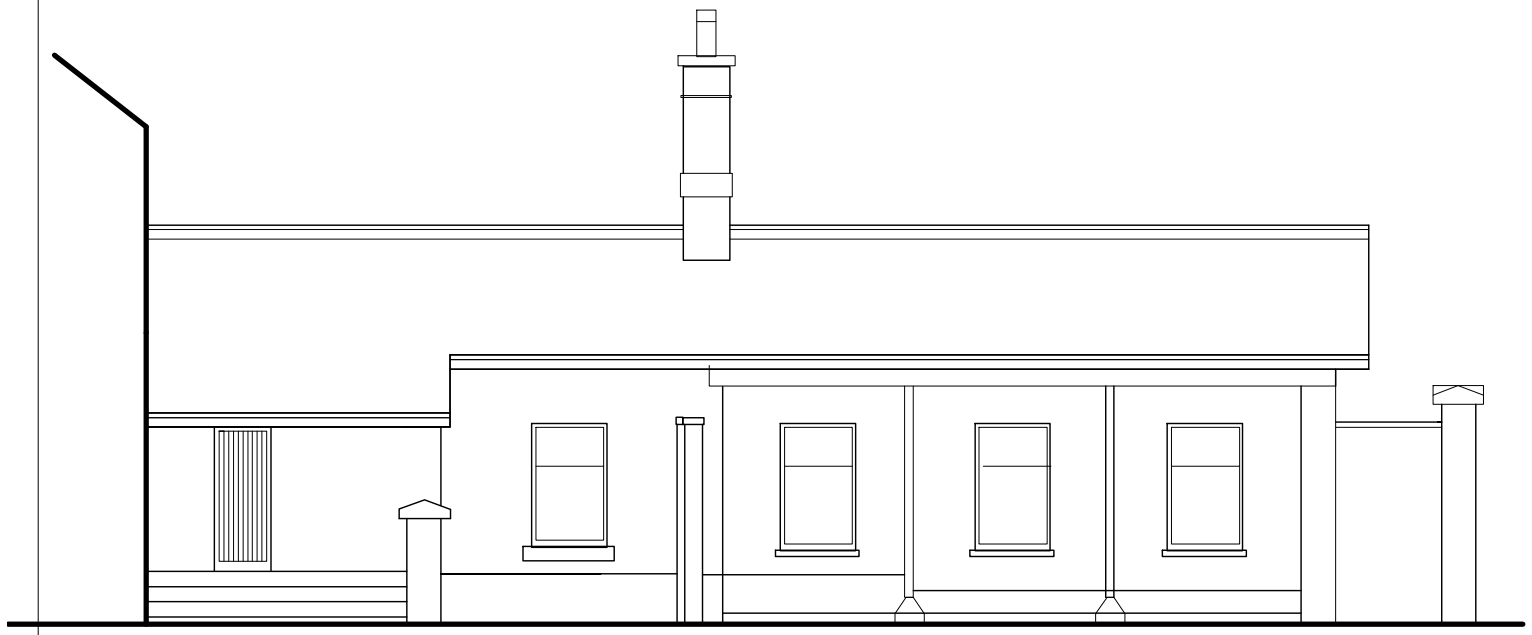


REAR ELEVATION

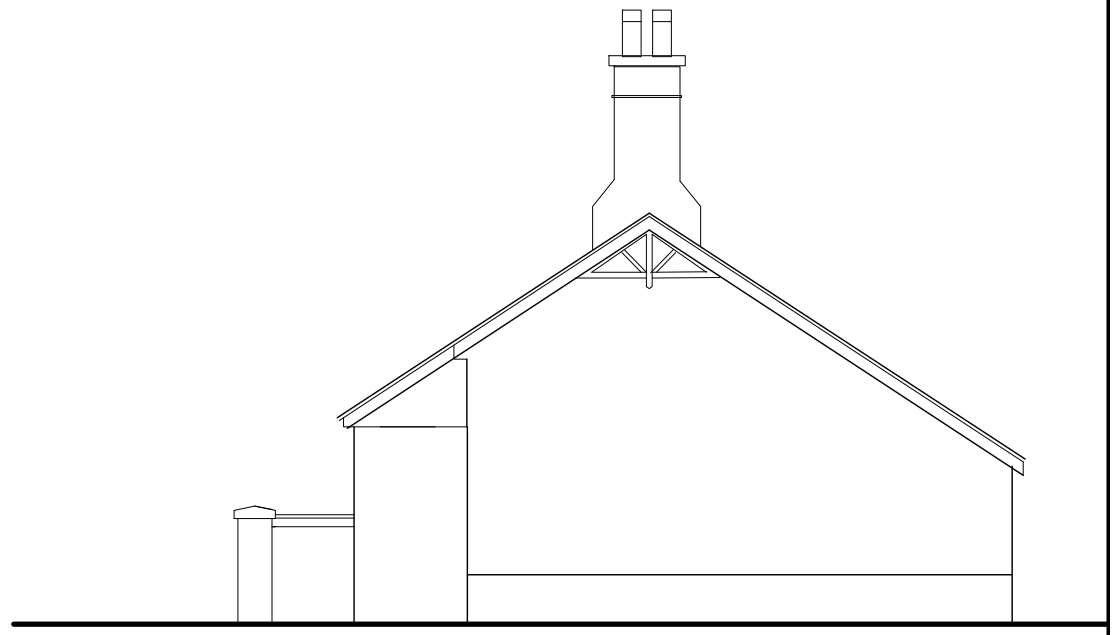

SIDE ELEVATION

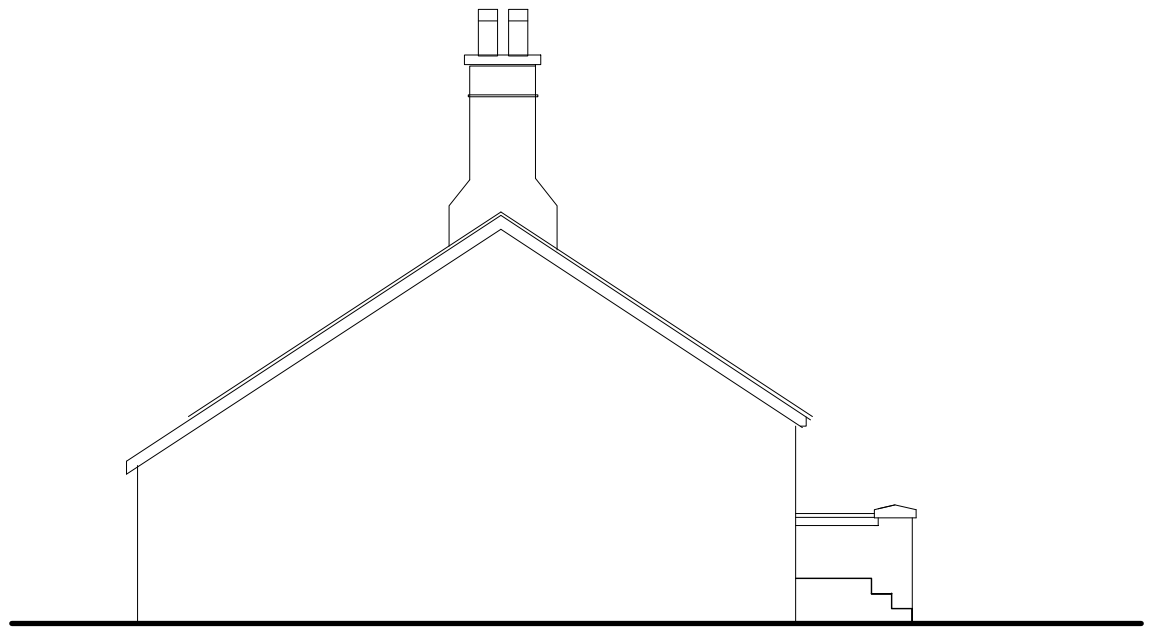

SIDE ELEVATION

# EXISTING

PROPOSED EXTENSION AT COACH HOUSE LLAY RD. ROSSET

Hunt Planning Services Ltd.

1000 AT 1–50

2000 AT 1–100

SCALE 1:50

24 Manor Park
Great Barrow
Chester
CH3 7LH
Tel. (01829) 741158

RIMMER 4