

85 FFORDD GARMONYDD

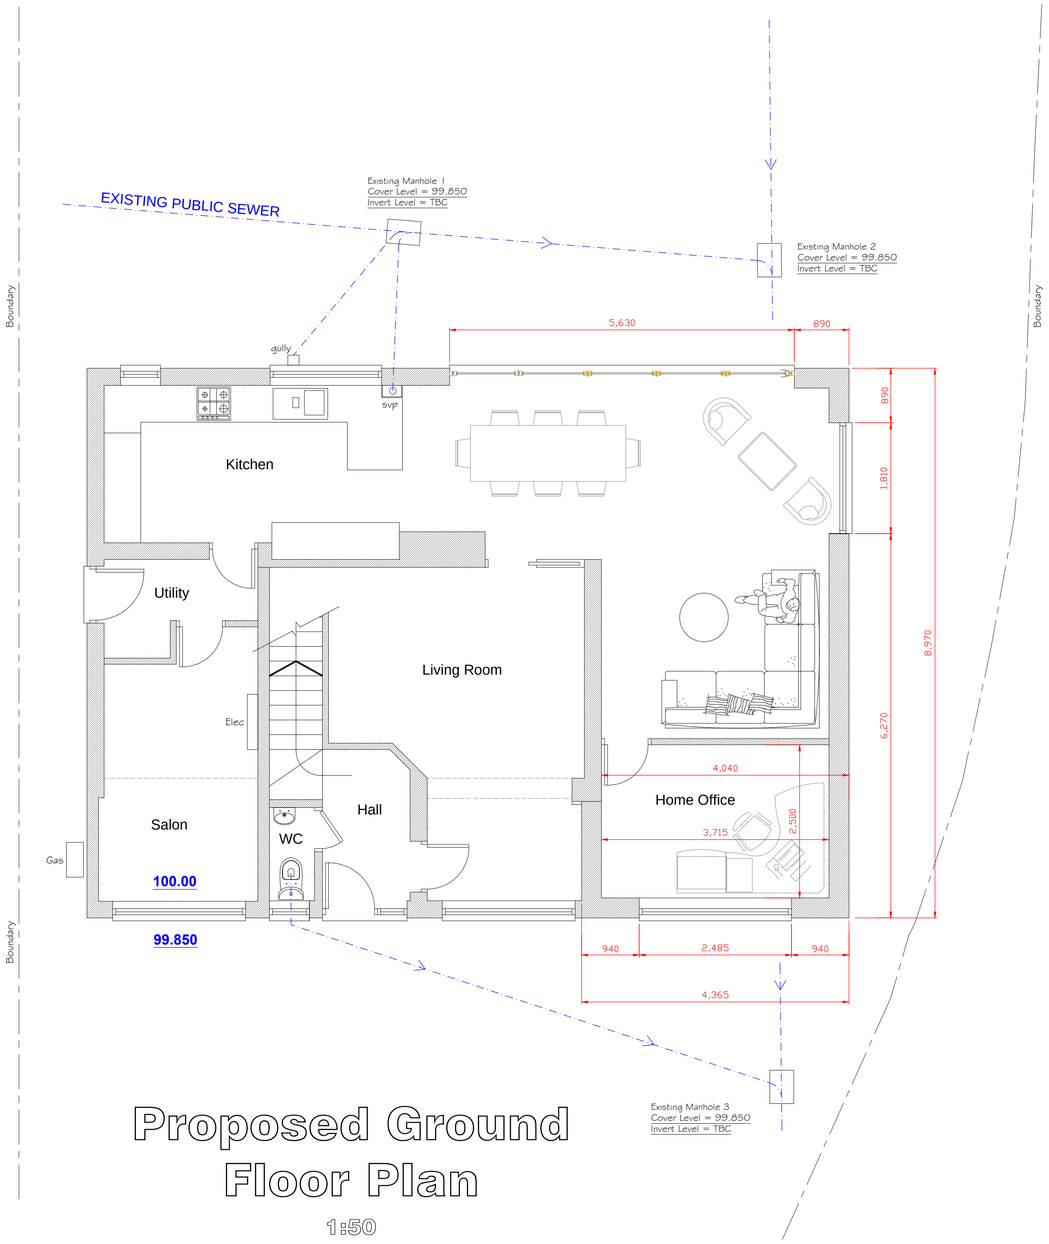


Proposed Ground Floor Plan

1:50

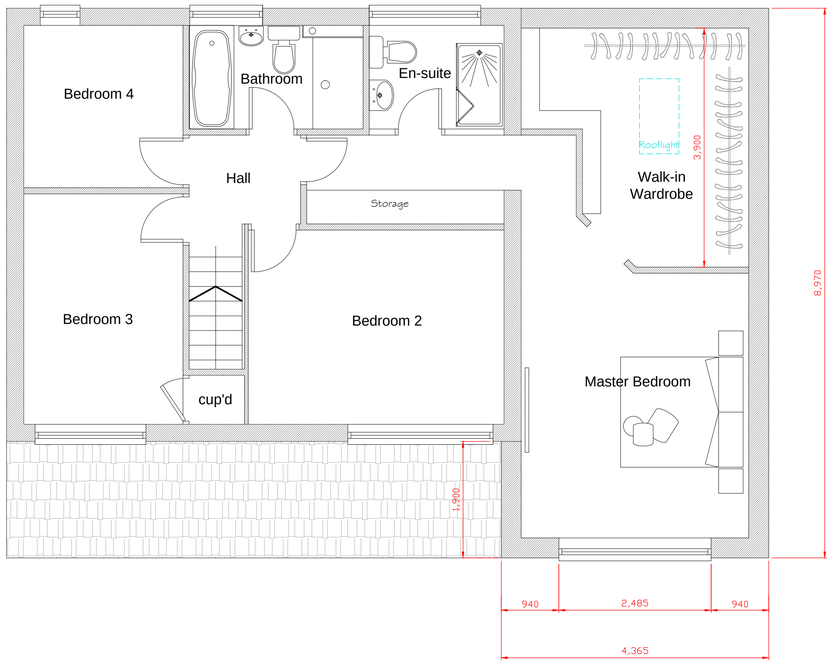

Proposed First Floor Plan

1:50

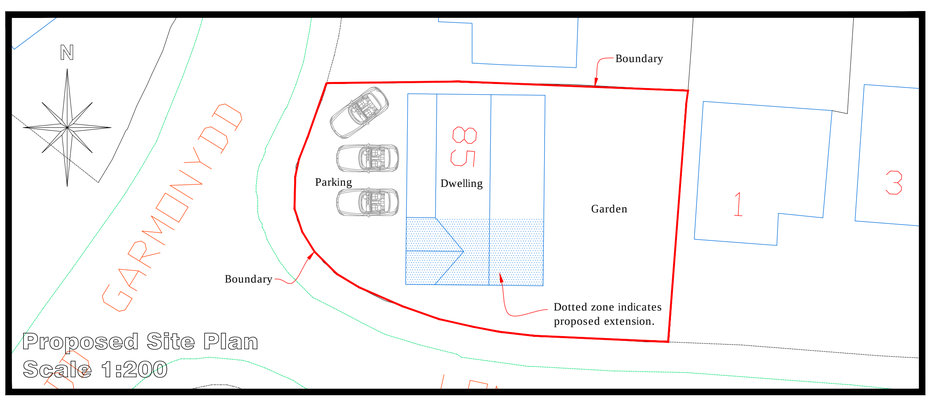

Proposed Site Plan
Scale 1:200

cad
CULLIS+ARCHITECTURAL+DESIGN
partner LABC
25 Sunningdale Close
Wrexham
North Wales
LL13 9QU
T 01978 264376
M 07791 480768
E ajones540@btinternet.com

Client: Mr & Mrs. Pritchard.

Drawing Title: Proposed Floor Plans & Site Plan.

Job Title: Proposed Extension to 85 Ffordd Garmonydd, Wrexham.

Date:	Scale:	Rev:	Drg No:
Feb 2025	1:50 & 1:200 & at A1		PD310/03