



Key

Application Site

Land Owned

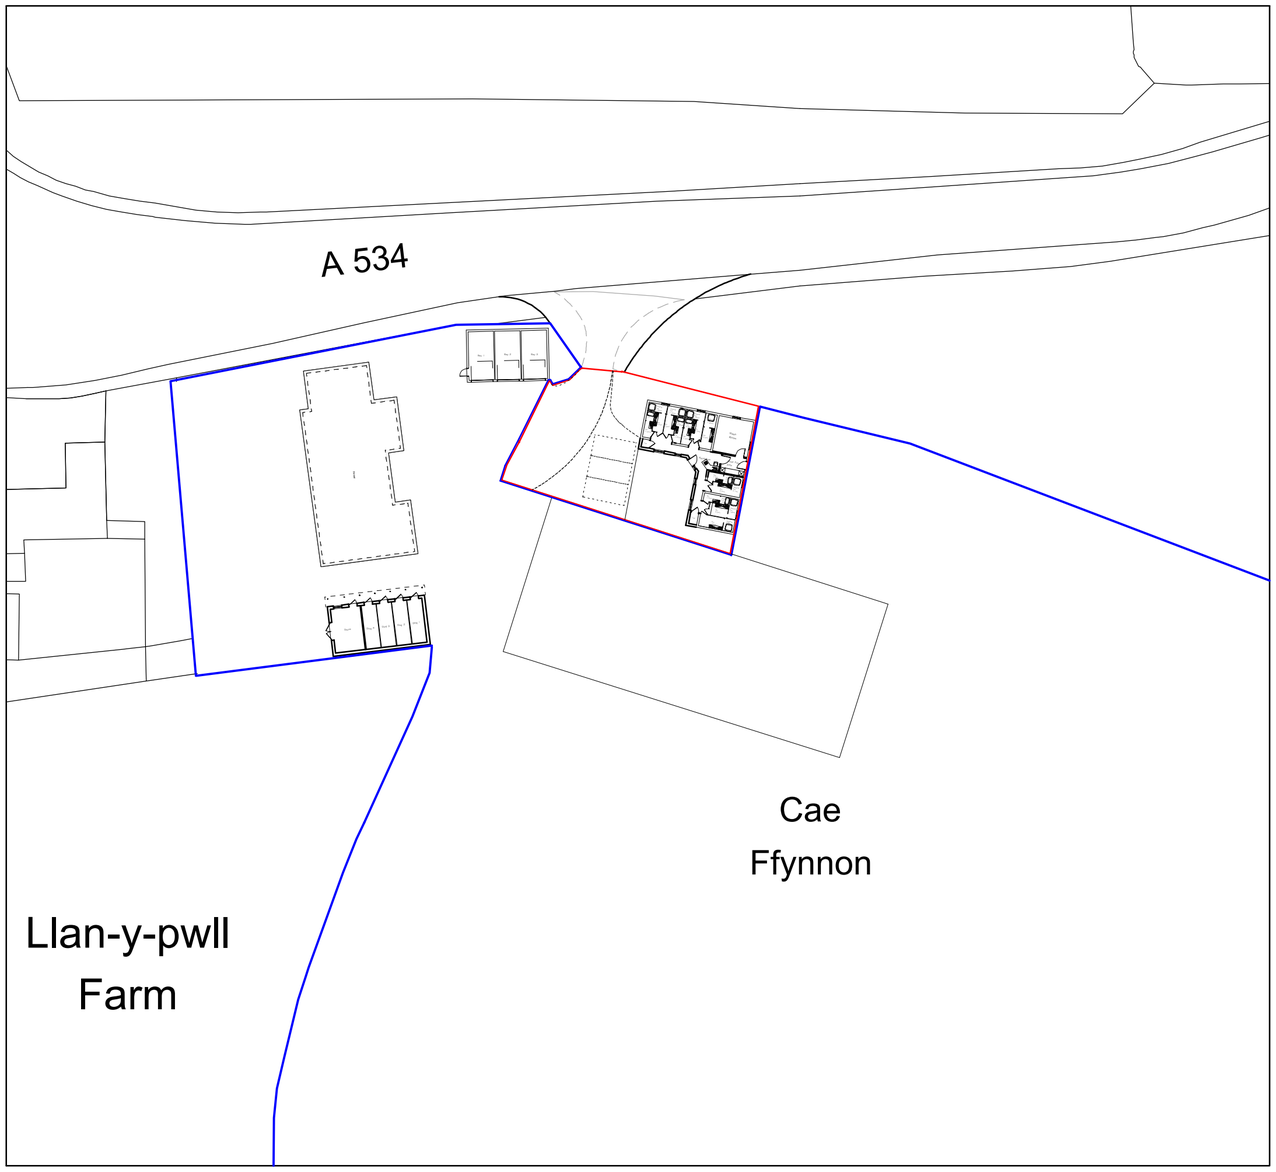

Site Plan 1:500

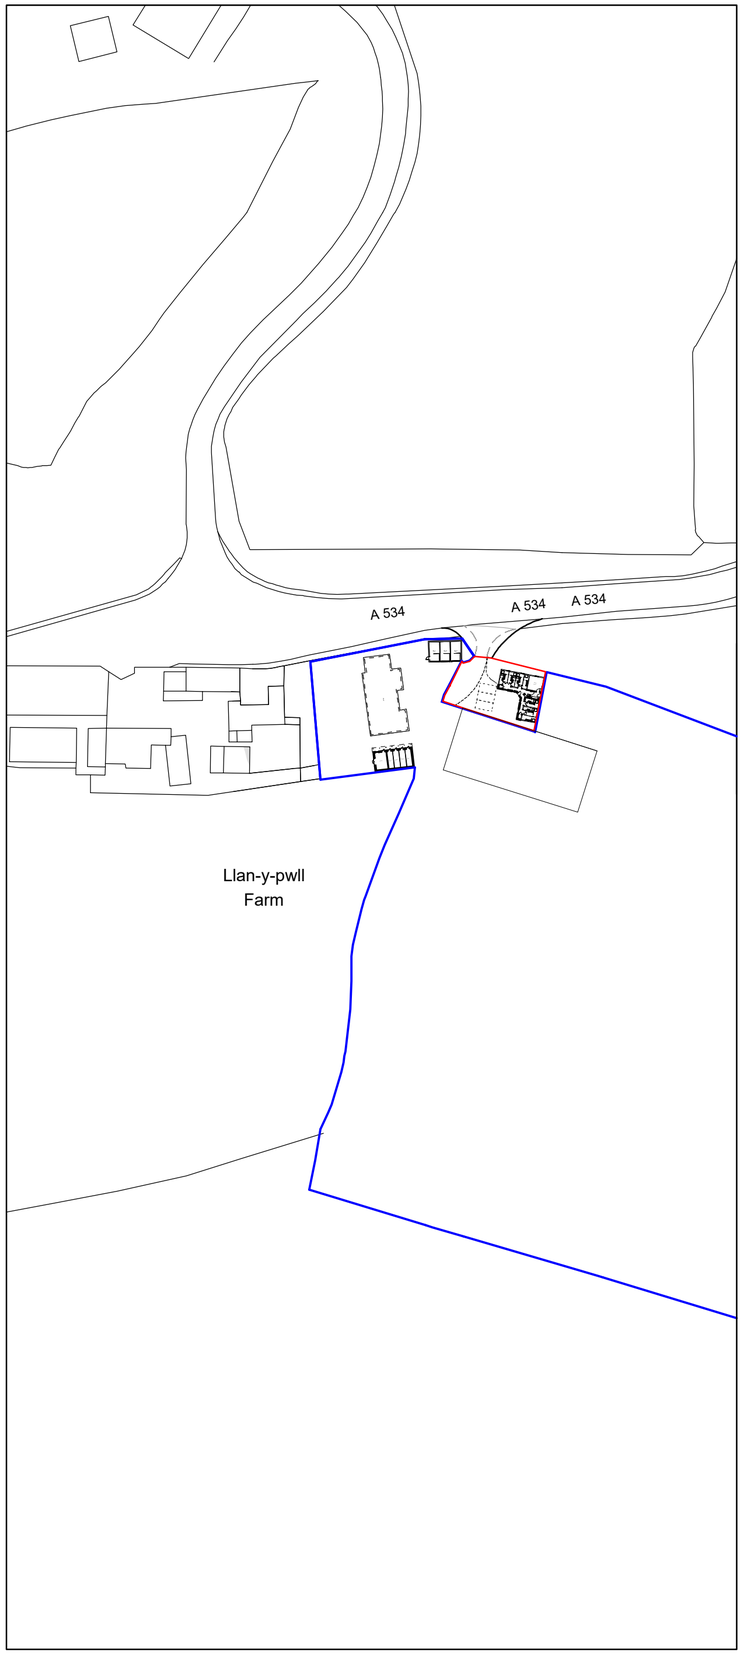

Location Plan 1:1250

Rev	Date	Detail	Initial

Project:
Proposed Cattery at
Cae Ffynnon,
Llan-y-Pwll, Holt,
Wrexham. LL13 9SD

Title:	Scale: (A2)
Planning: Site & Location Plan	1:500 & 1:1250
Drawn By: D.J.Edwards	Date: Feb 2025
Drawing No: G104/004	Sheet: 1 of 1

blueprint
architectural services

partner LABC

Office 3K4,
Redwither Business Tower,
Wrexham. LL13 9XT
Tel: 01978 356500
www.blueprintarchitectural.com

© copyright all rights reserved