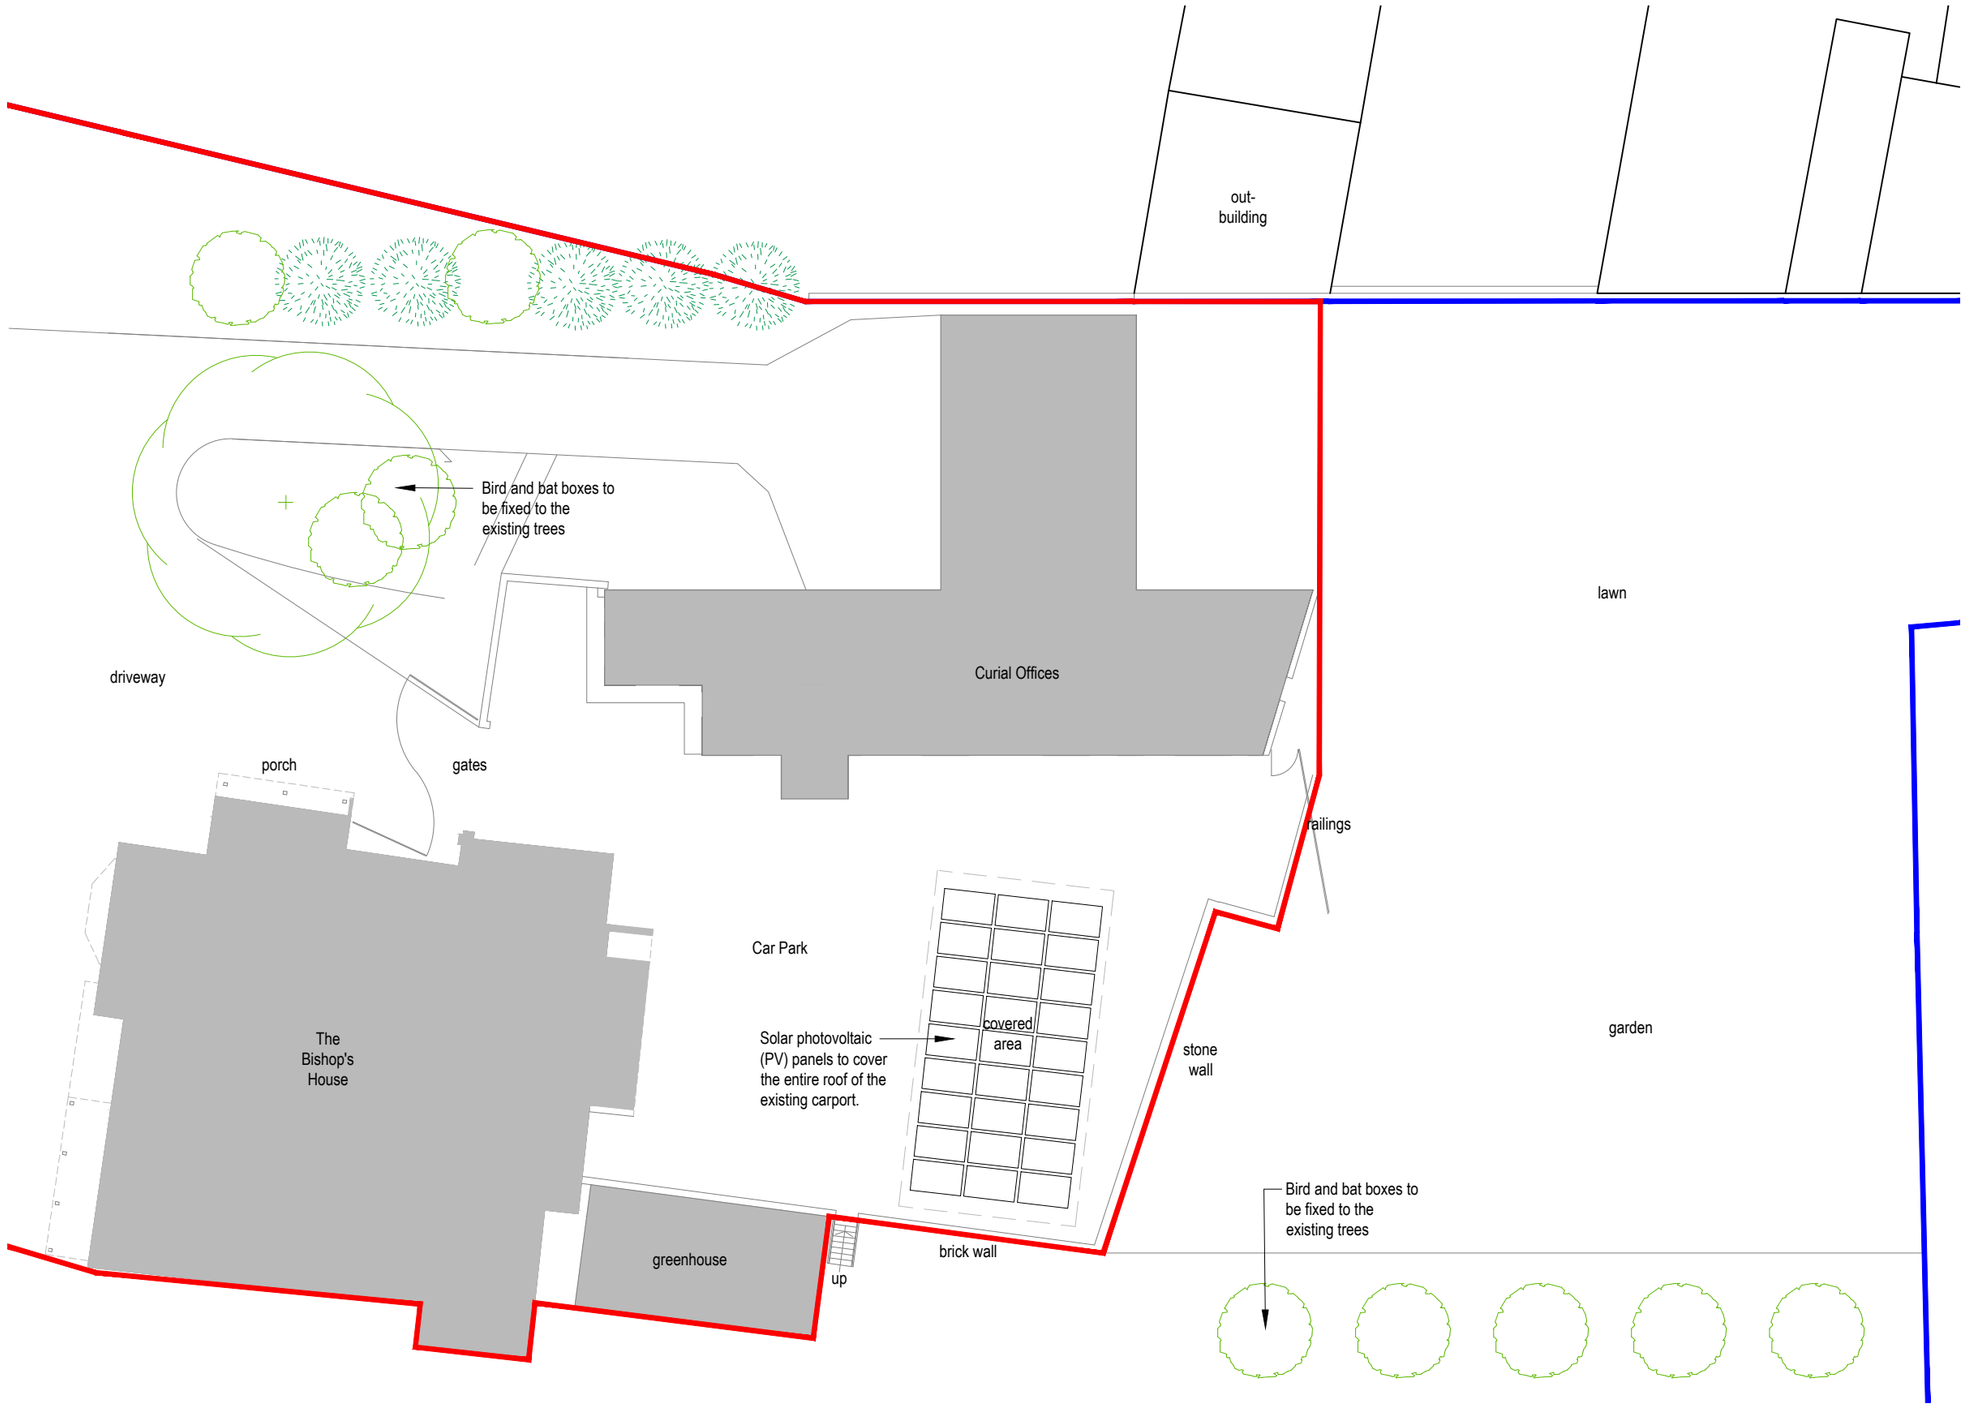


Proposed Site Plan
Scale 1:200

Construction (Design & Management) Regulations 2015

Design risk assessments are carried out throughout the design stage of this project in accordance with company procedures and manuals. Where reasonably possible all areas of risk applicable to design and end use of the construction have been identified and then eliminated, mitigated or recorded as a residual risk.

Note that general risks of which a competent designer or contractor should be aware are not included. This drawing is to be read in conjunction with the Pre Construction Information and all related documents prepared in accordance with the current Construction (Design and Management) Regulations 2015 and all applicable Health and Safety legislation as currently amended.

N

REV	DESCRIPTION | BY | CHK | APP	DATE
P2	Planning application for PV panels to existing car port roof	14.02.25
P1	Initial Issue	15.04.21

RIBA PLAN OF WORK 2013 WORKSTAGE LEVEL OF MODEL DEFINITION (LOD)

PURPOSE OF ISSUE - FIT FOR COMMENT STATUS

lawray architects

CARDIFF 029 2076 2511 | LONDON 0207 138 3560 | WREXHAM 01978 357 887

www.lawray.co.uk

CLIENT
Diocese of Wrexham

PROJECT TITLE
Bishops House
Sontley Road, Wrexham

DRAWING TITLE
Proposed Site Plan

DATE	SCALE @ A3	DRAWN	CHECKED	APPROVED
02.25	1:200	AJ	-	-

PROJECT NO	DRAWING NO (BS1192:2007) PROJECT - ORIGINATOR - ZONE - LEVEL - TYPE - ROLE - CLASS/NUMBER	REV
19491	BHW-LAW-X-X-DR-A-910002	P2

DO NOT SCALE Any discrepancy or query concerning this drawing should be referred to the Architect

Copyright © LAWRAY LIMITED

Registered Office: Greenmeadow Springs, CARDIFF CF15 5AB Reg. Co. No. 2724178, VAT Reg. No. 134 2146 06

0.0 2.0m 4.0m 6.0m 8.0m 10.0m
GRAPHICAL SCALE
1:200