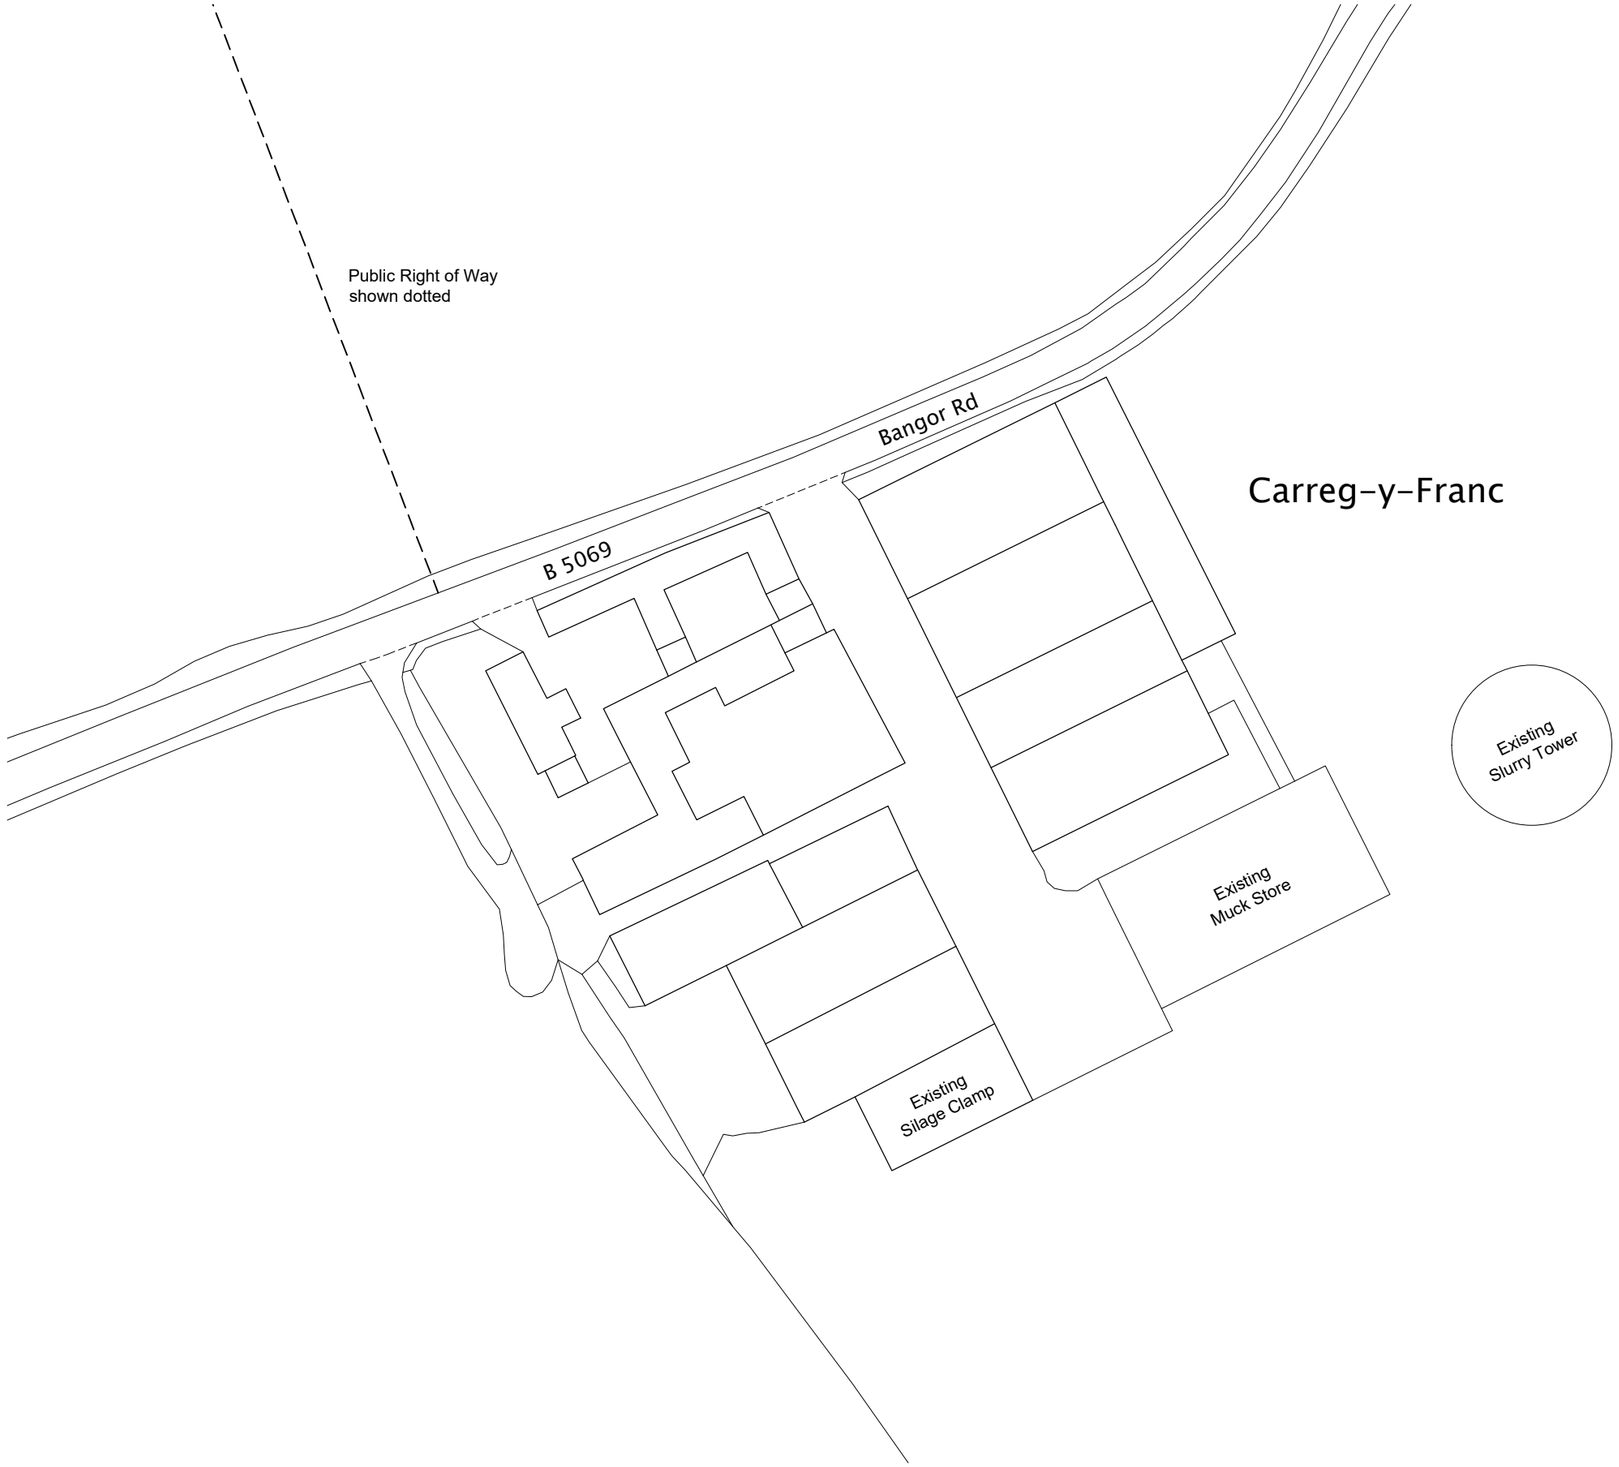


Halls 1845

NOTES
Any discrepancies found should be immediately communicated to the designer for further consideration. Any boundaries shown on the drawing are indicative only and should not be used to signify ownership.

DO NOT SCALE FROM THIS DRAWING.

@ COPYRIGHT HALL'S HOLDINGS LTD 2025

BASED ON ORDNANCE SURVEY © CROWN COPYRIGHT 2025.
ALL RIGHTS RESERVED USED WITH PERMISSION.
LICENCE NUMBER 100055041.

Rev	Comments	Drawn	Date

Agent

Halls Holdings Ltd
Halls Holdings House
Bowman Way
Battlefield
Shrewsbury
SY4 3DR
Tel: 01743 450700
Fax: 01743 443759
web: www.hallsgb.com

Project
Proposed Silage Clamp

Site Address
Carreg y Franc, Overton, Wrexham, LL13 0HL

Client
JF & AA Owen

Contact
Lyndsey Fisher
lyndsey.fisher@hallsgb.com

Title
Existing Site Plan

Drawn by
Jack Neale
jneale@hallsgb.com

Status
Planning

Scale	Date
1:1000@A3	**10.02.2025**
Dwg. No. **12554 - 002**	Rev. **-**