

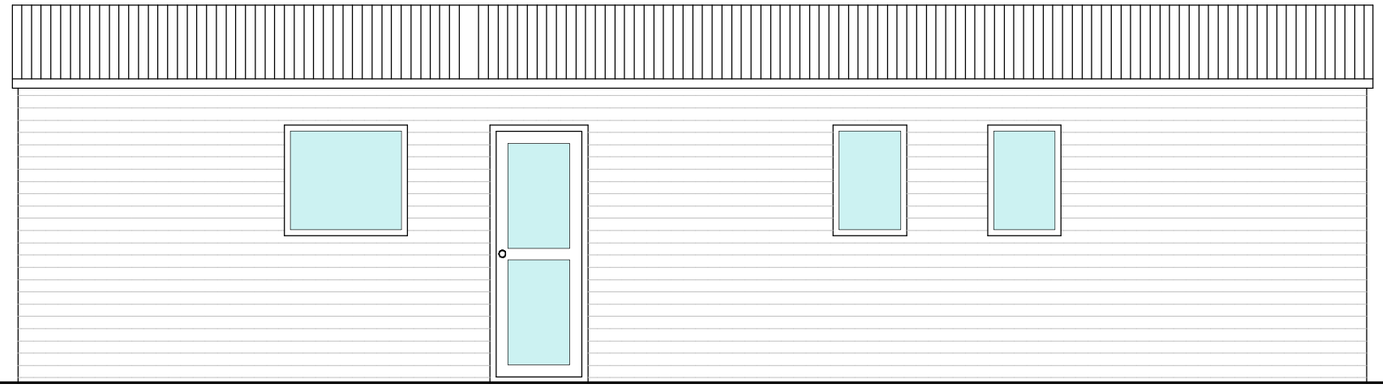



SIDE ELEVATION

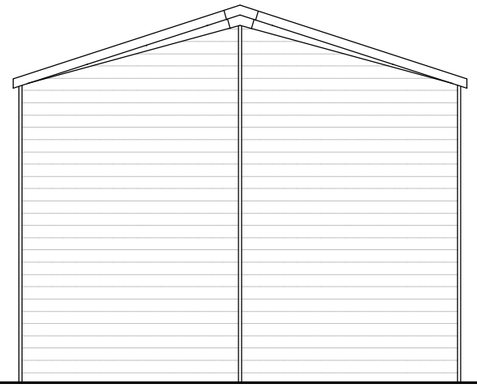


REAR ELEVATION

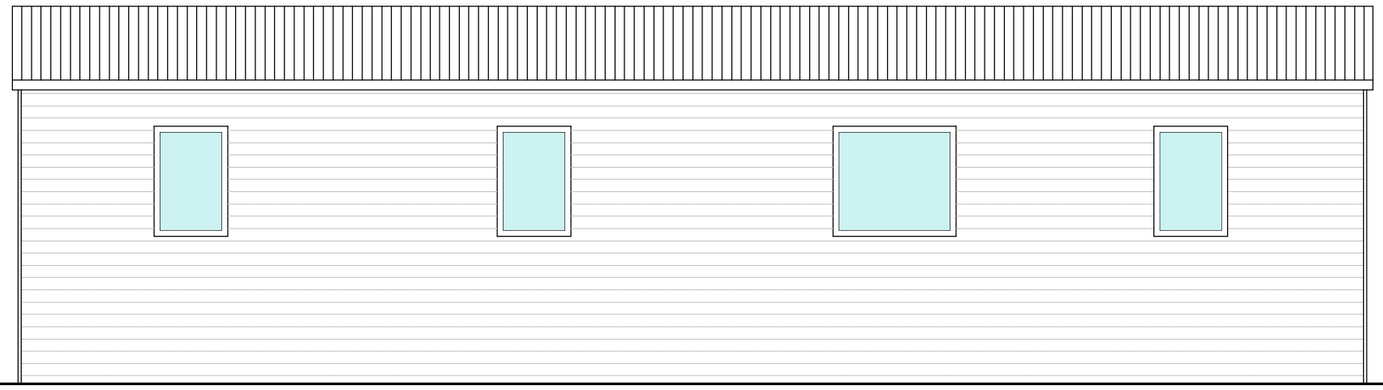

SIDE ELEVATION

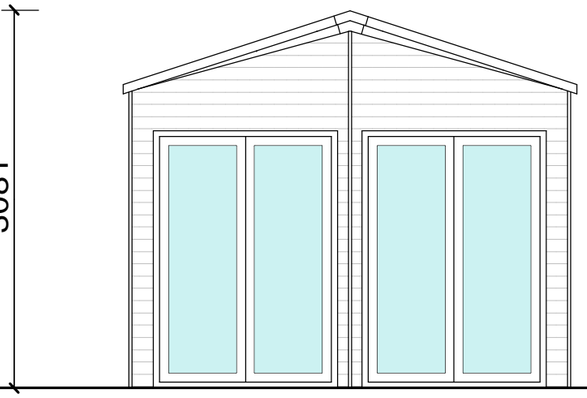

FRONT ELEVATION

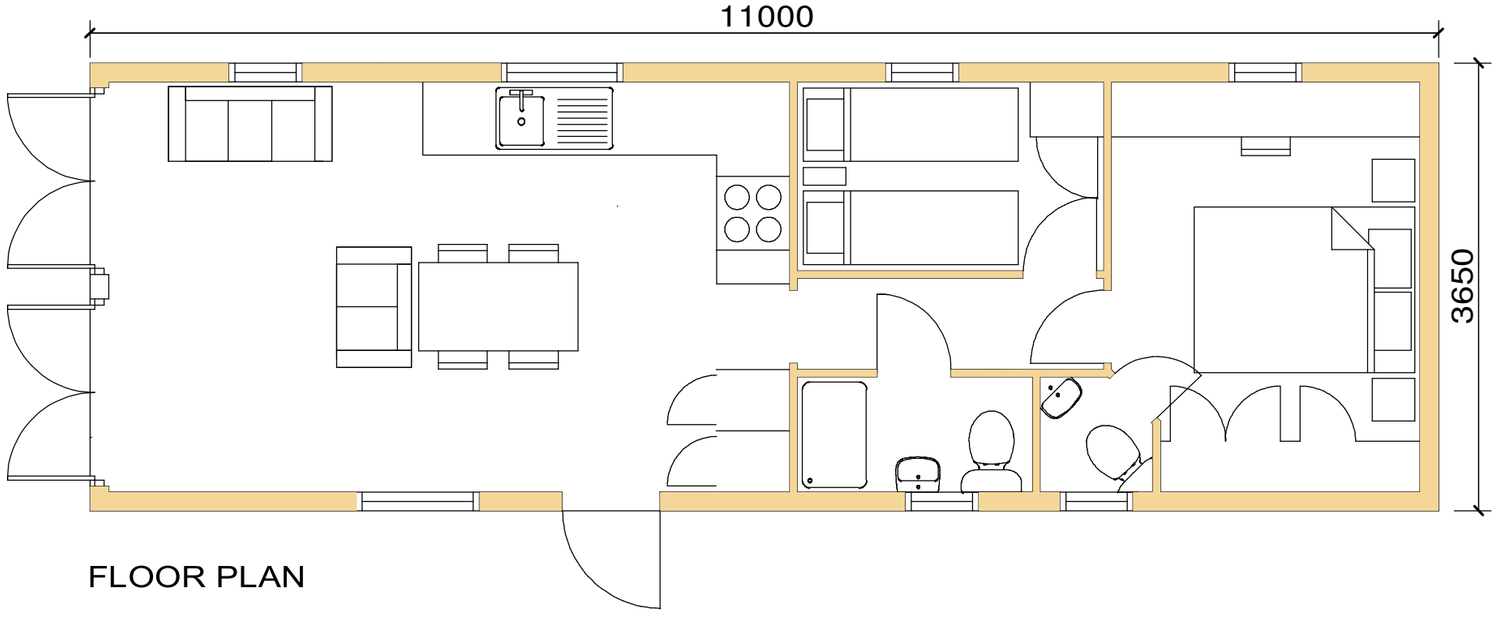

FLOOR PLAN



TYPICAL 3D IMAGE

0m 0.5 1.0

Halls 1845

NOTES
Anydiscrepancies found should be immediately communicated to the designer for further consideration.
Any boundaries shown on the drawing are indicative only and should not be used to signify ownership

DO NOT SCALE FROM THIS DRAWING

@ COPYRIGHT HALLS HOLDINGS LTD 2025

N

Rev.	Comments	Drawn	Date
A	Comments	Drawn	xx.xx.24

Agent

Halls Holdings Ltd
Halls Holdings House
Bowman Way
Battlefield
Shrewsbury
SY4 3DR
Tel: 01743 450700
Fax: 01743 443759
web: www.hallsgb.com

Project
REPLACEMENT OF 18No. TOURING PITCHES WITH 18No. STATIC CARAVANS AND ALL ASSOCIATED WORKS

Site Address
TROTTING MARE CARAVAN PARK
GRANGE ROAD
OVERTON
LL13 0LE

Client
MR.G.MILLINGTON

Contact
LYNDSEY FISHER
lyndsey.fisher@hallsgb.com

Title
STATIC CARAVAN DETAILS

Drawn by
GEORGE NUTTER
gerorgen@hallsgb.com

Status
PLANNING

Scale	Date
1:50@A3	31.01.2025

Dwg. No.	Rev.
12588D - 03	