
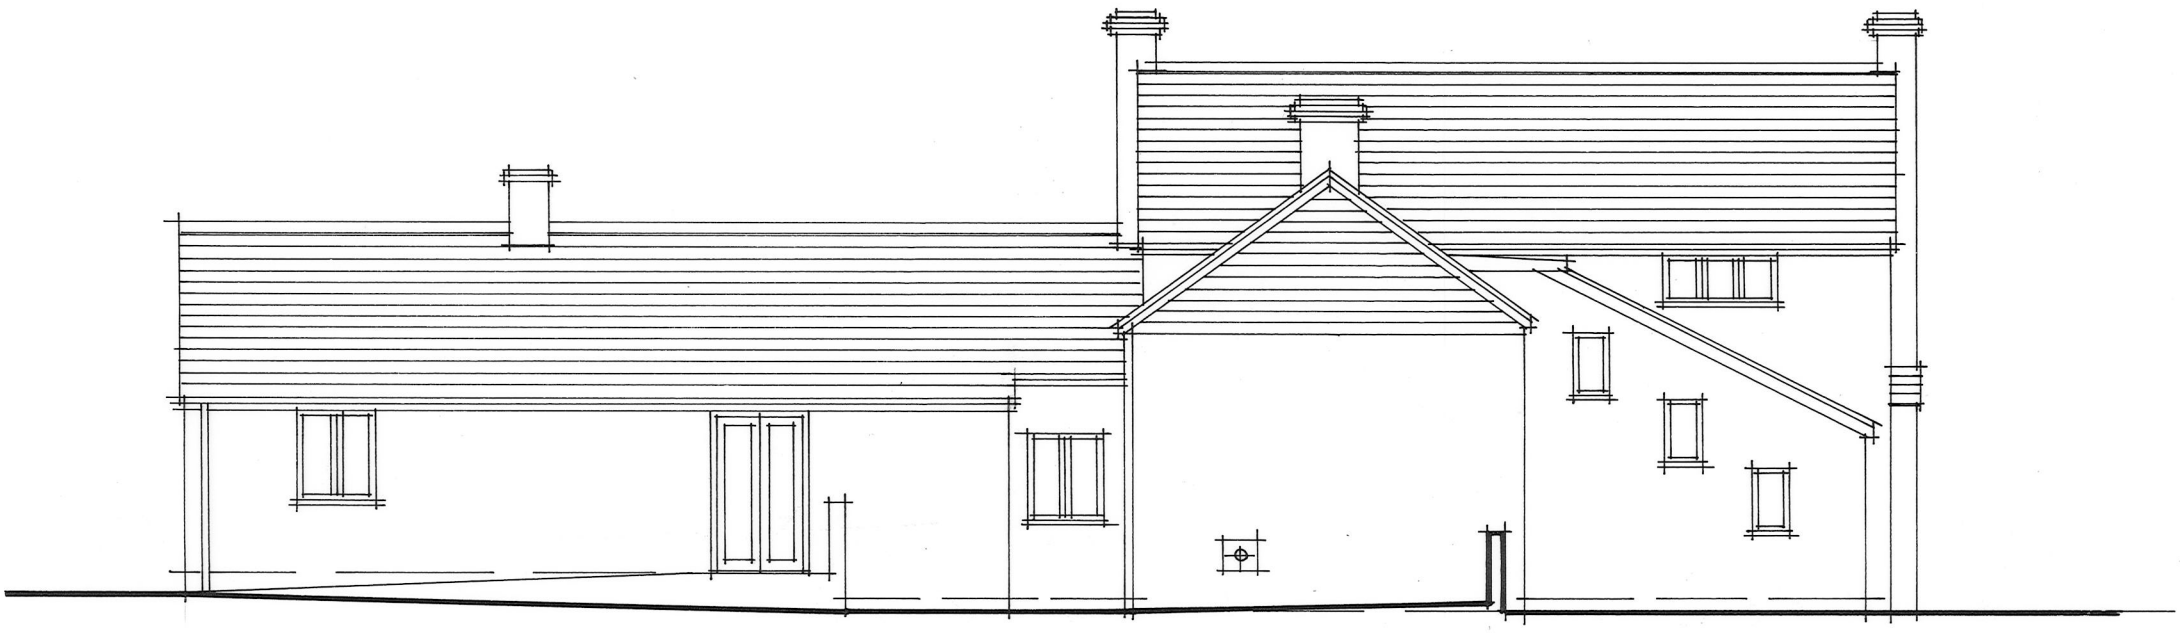


REAR ELEVATION
1:100

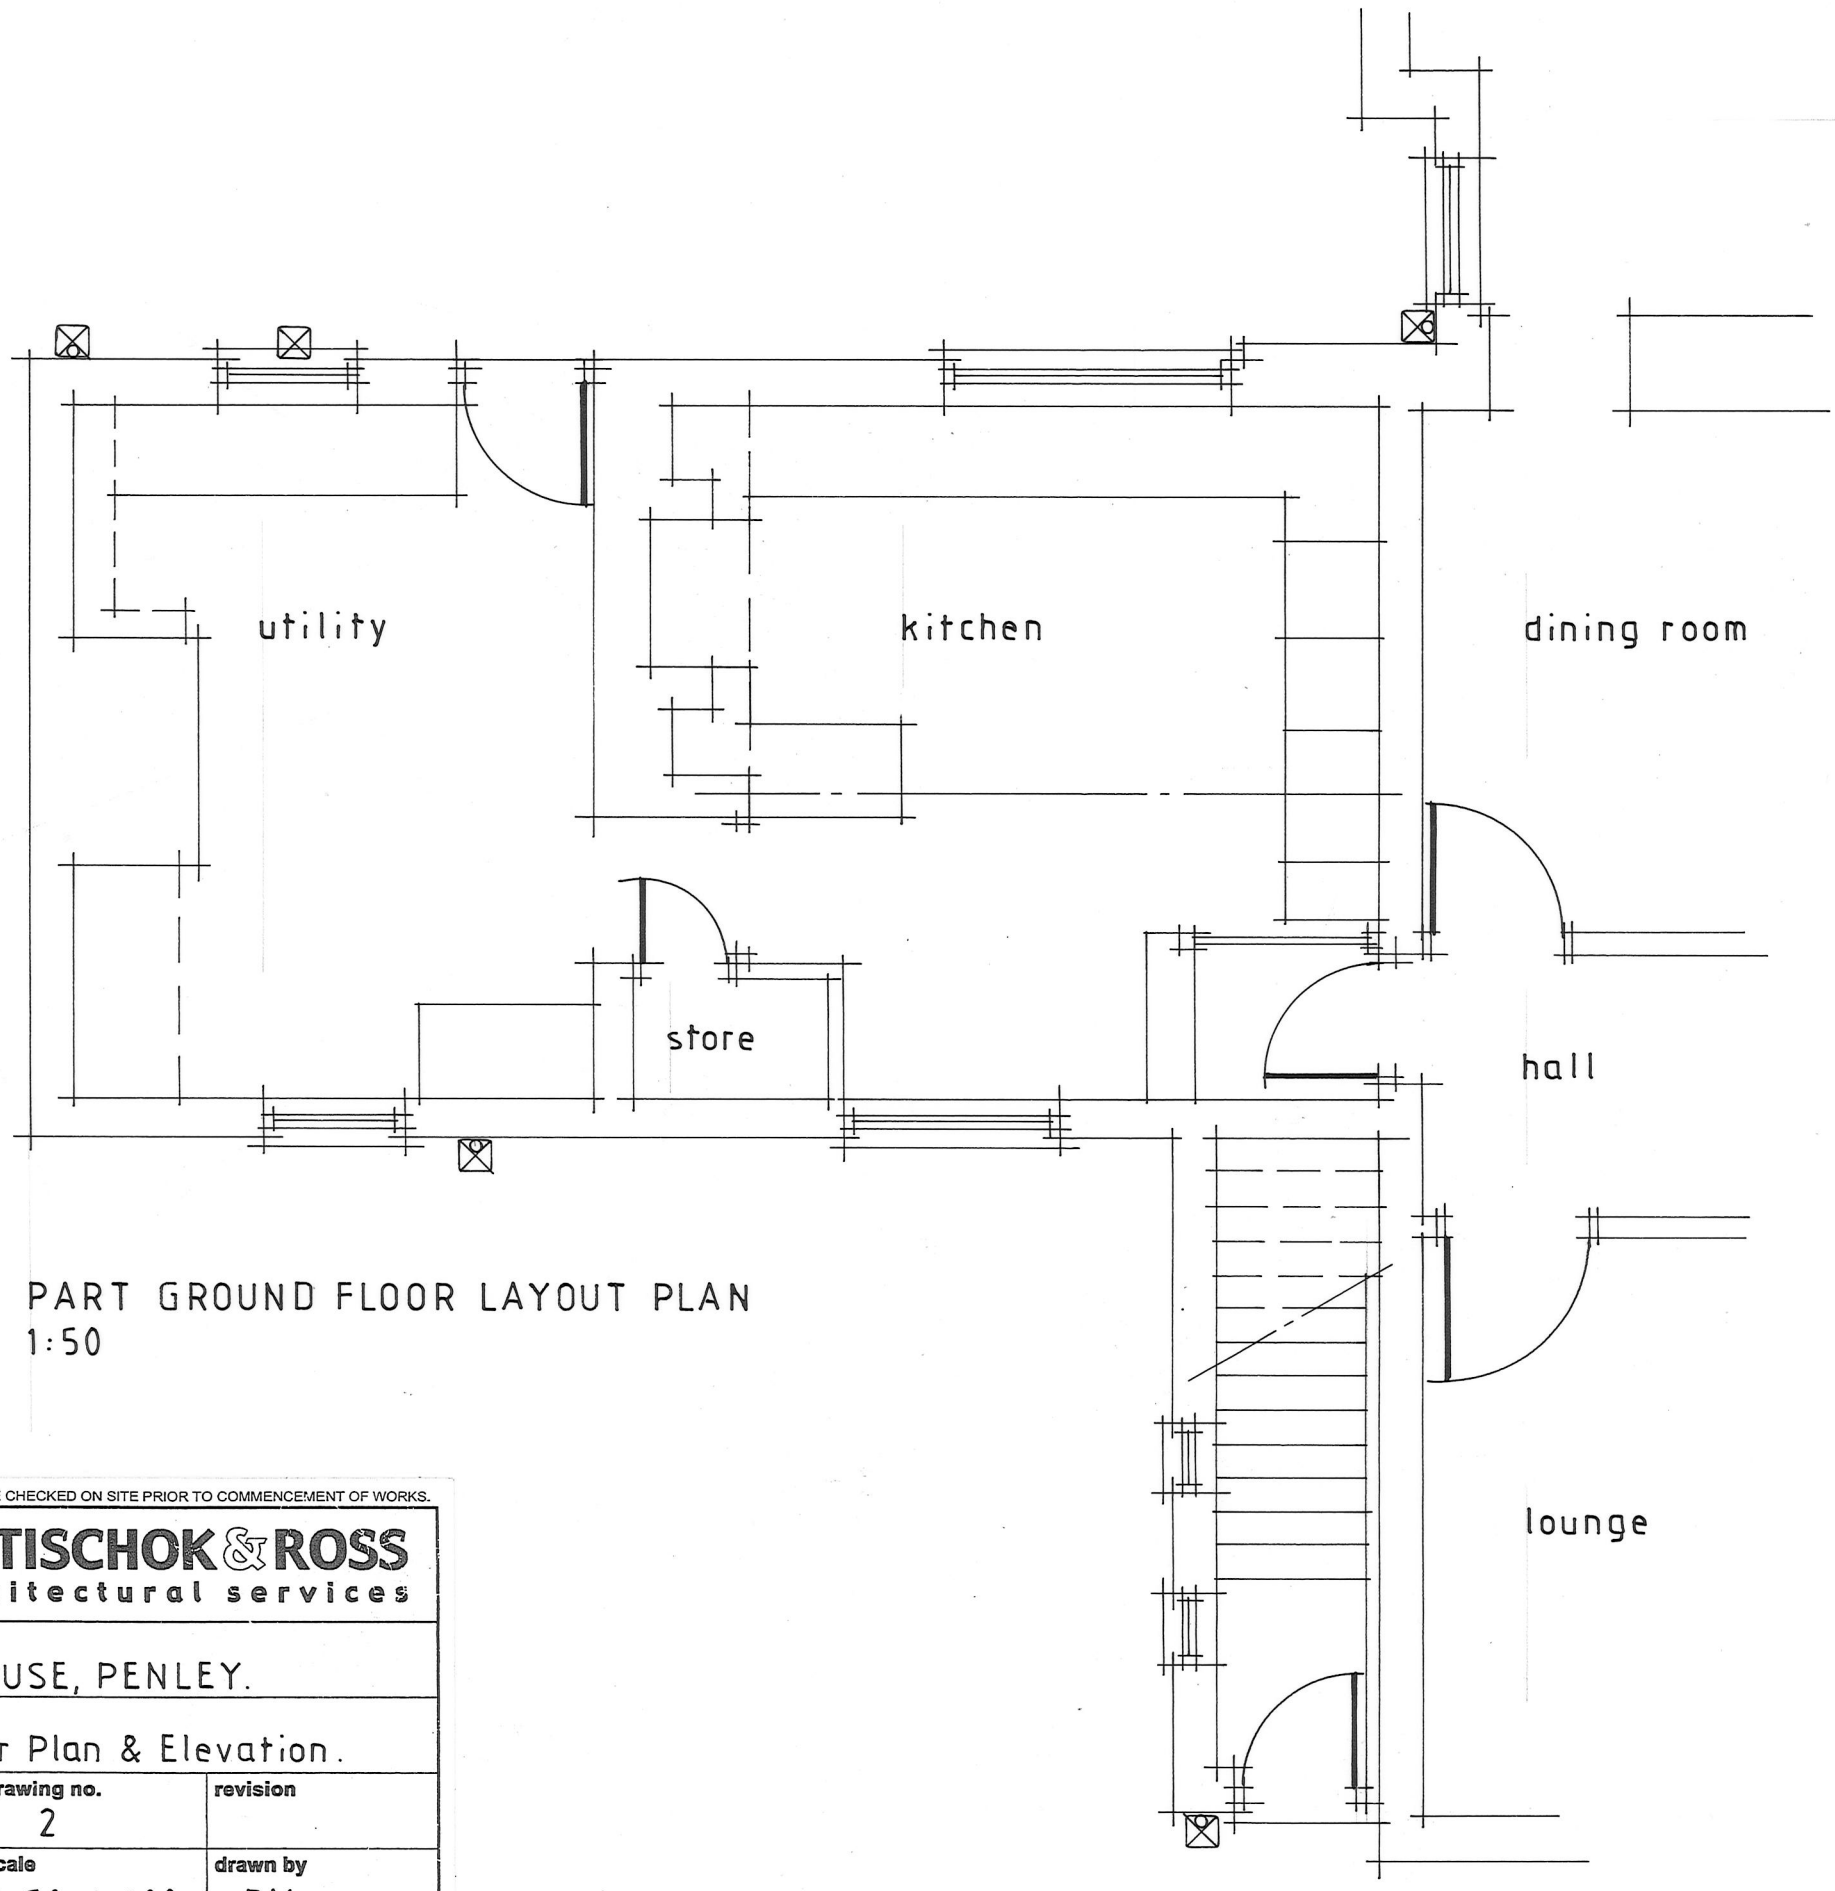

PART GROUND FLOOR LAYOUT PLAN
1:50

© COPYRIGHT. ALL DIMENSIONS TO BE CHECKED ON SITE PRIOR TO COMMENCEMENT OF WORKS.

M&R MATISCHOK & ROSS
architectural services

project title
ASHDALE HOUSE, PENLEY.

drawing title
Existing Floor Plan & Elevation.

project no.	drawing no.	revision
1074	2	
date	**scale**	**drawn by**
25:09:24	1:50, 1:100	PM

Birch House, Hen Lon Parcwr, Ruthin, Denbighshire, LL15 1NA
t: 01824 705 222 f: 01824 707 171
e: mail@matischokross.co.uk w: www.matischokross.co.uk