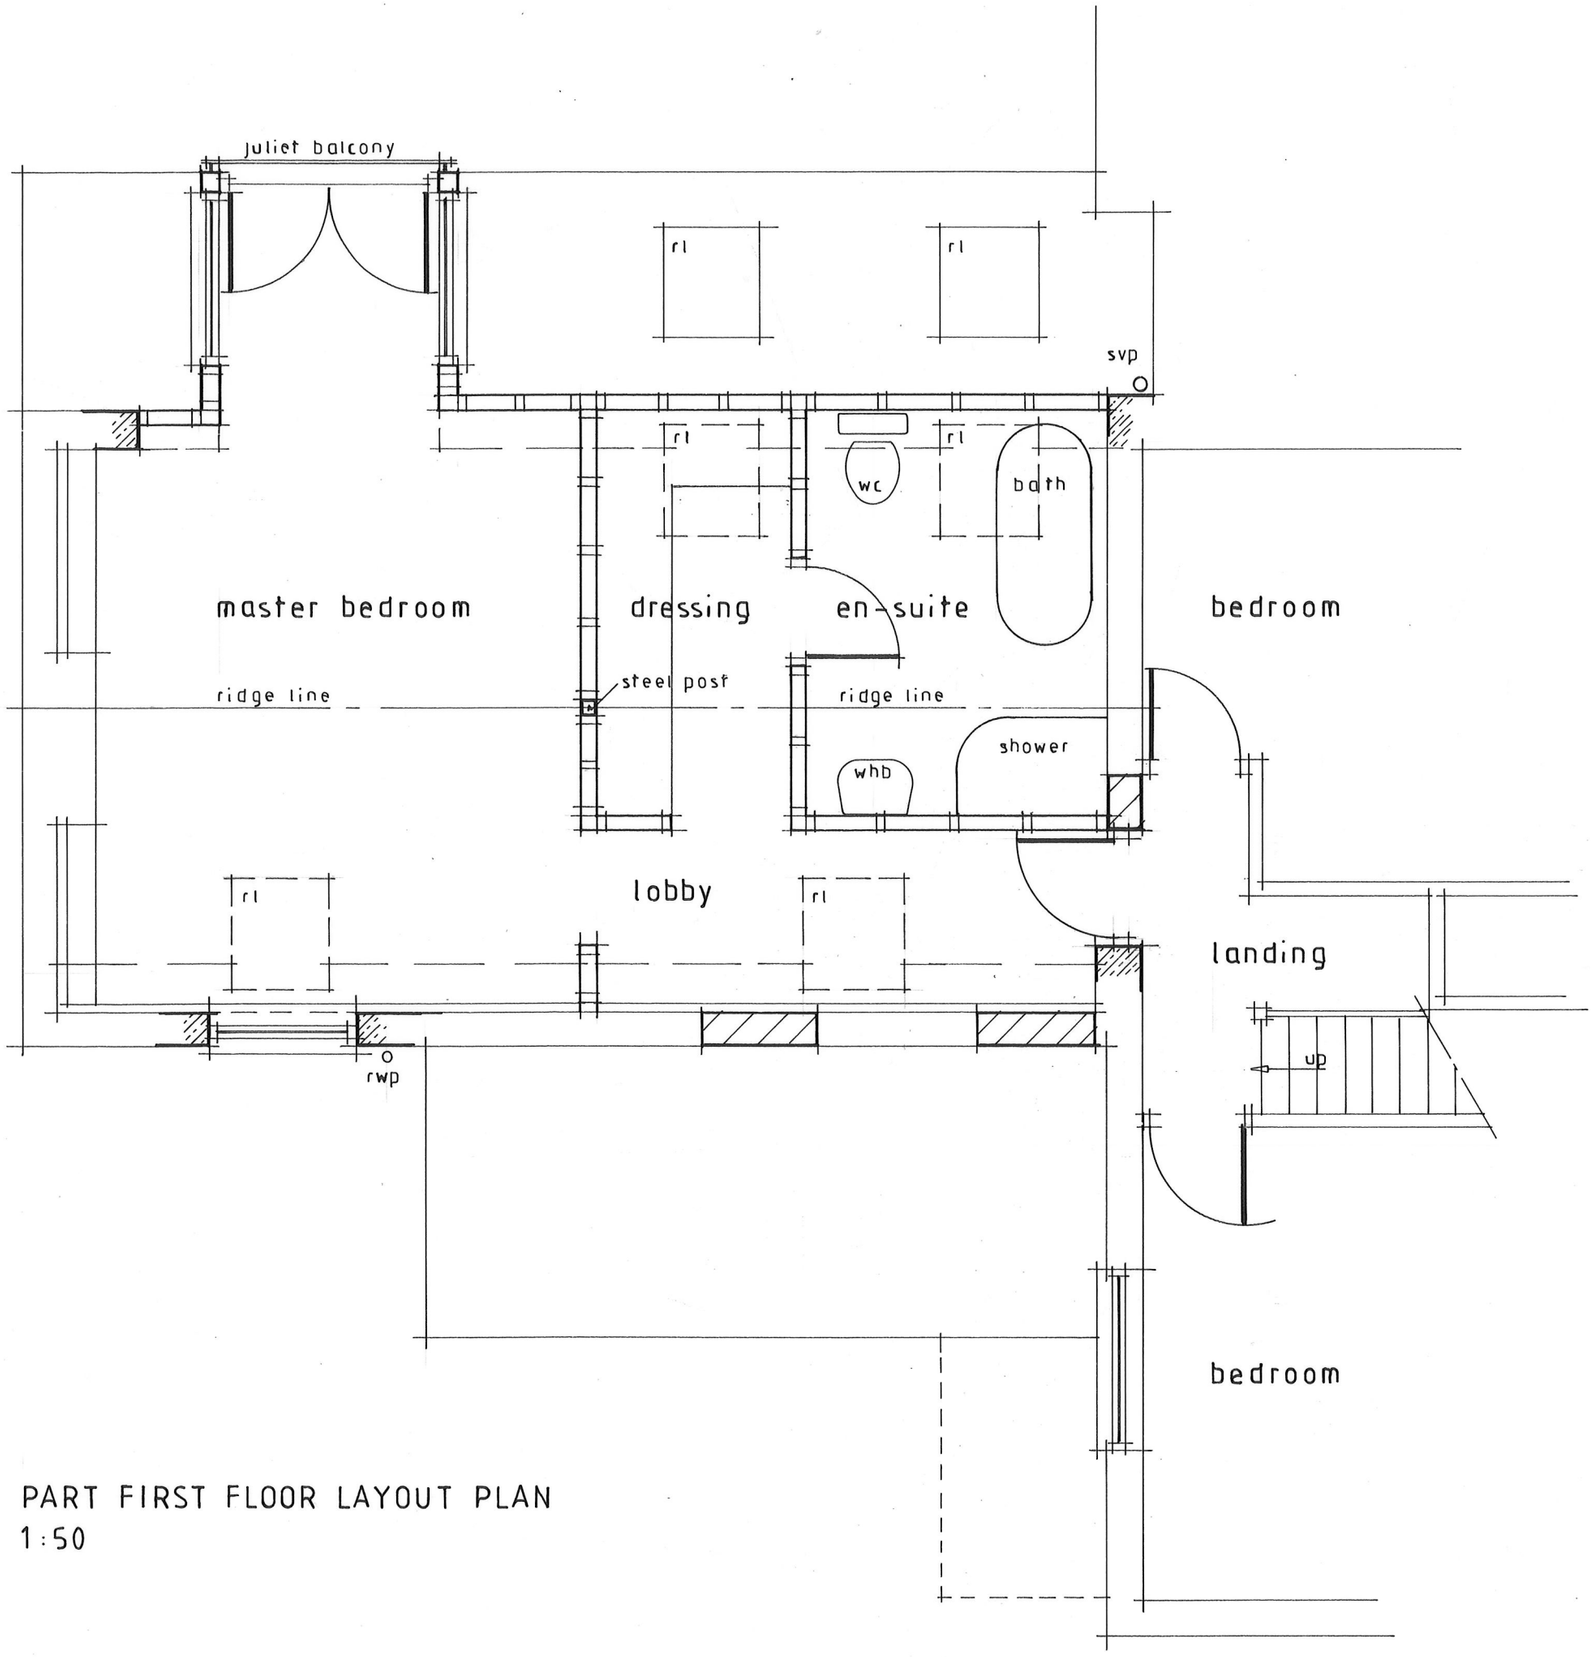



PART FIRST FLOOR LAYOUT PLAN
1:50

© COPYRIGHT. ALL DIMENSIONS TO BE CHECKED ON SITE PRIOR TO COMMENCEMENT OF WORKS.

MATISCHOK & ROSS
architectural services

Birch House, Hen Lon Parcwr, Ruthin, Denbighshire, LL15 1NA
t: 01824 705 222 f: 01824 707 171
e: mail@matischokross.co.uk w: www.matischokross.co.uk

| | | |
|---|---|---|
| project title: ASHDALE HOUSE, PENLEY. | | |
| drawing title: Proposed Floor Plan. | | |
| project no.: 1074 | drawing no.: 5 | revision: |
| date: 02:01:25 | scale: 1:50 | drawn by: PM |