


FRONT ELEVATION
1:100

SIDE ELEVATIONS
1:100

REAR ELEVATION
1:100

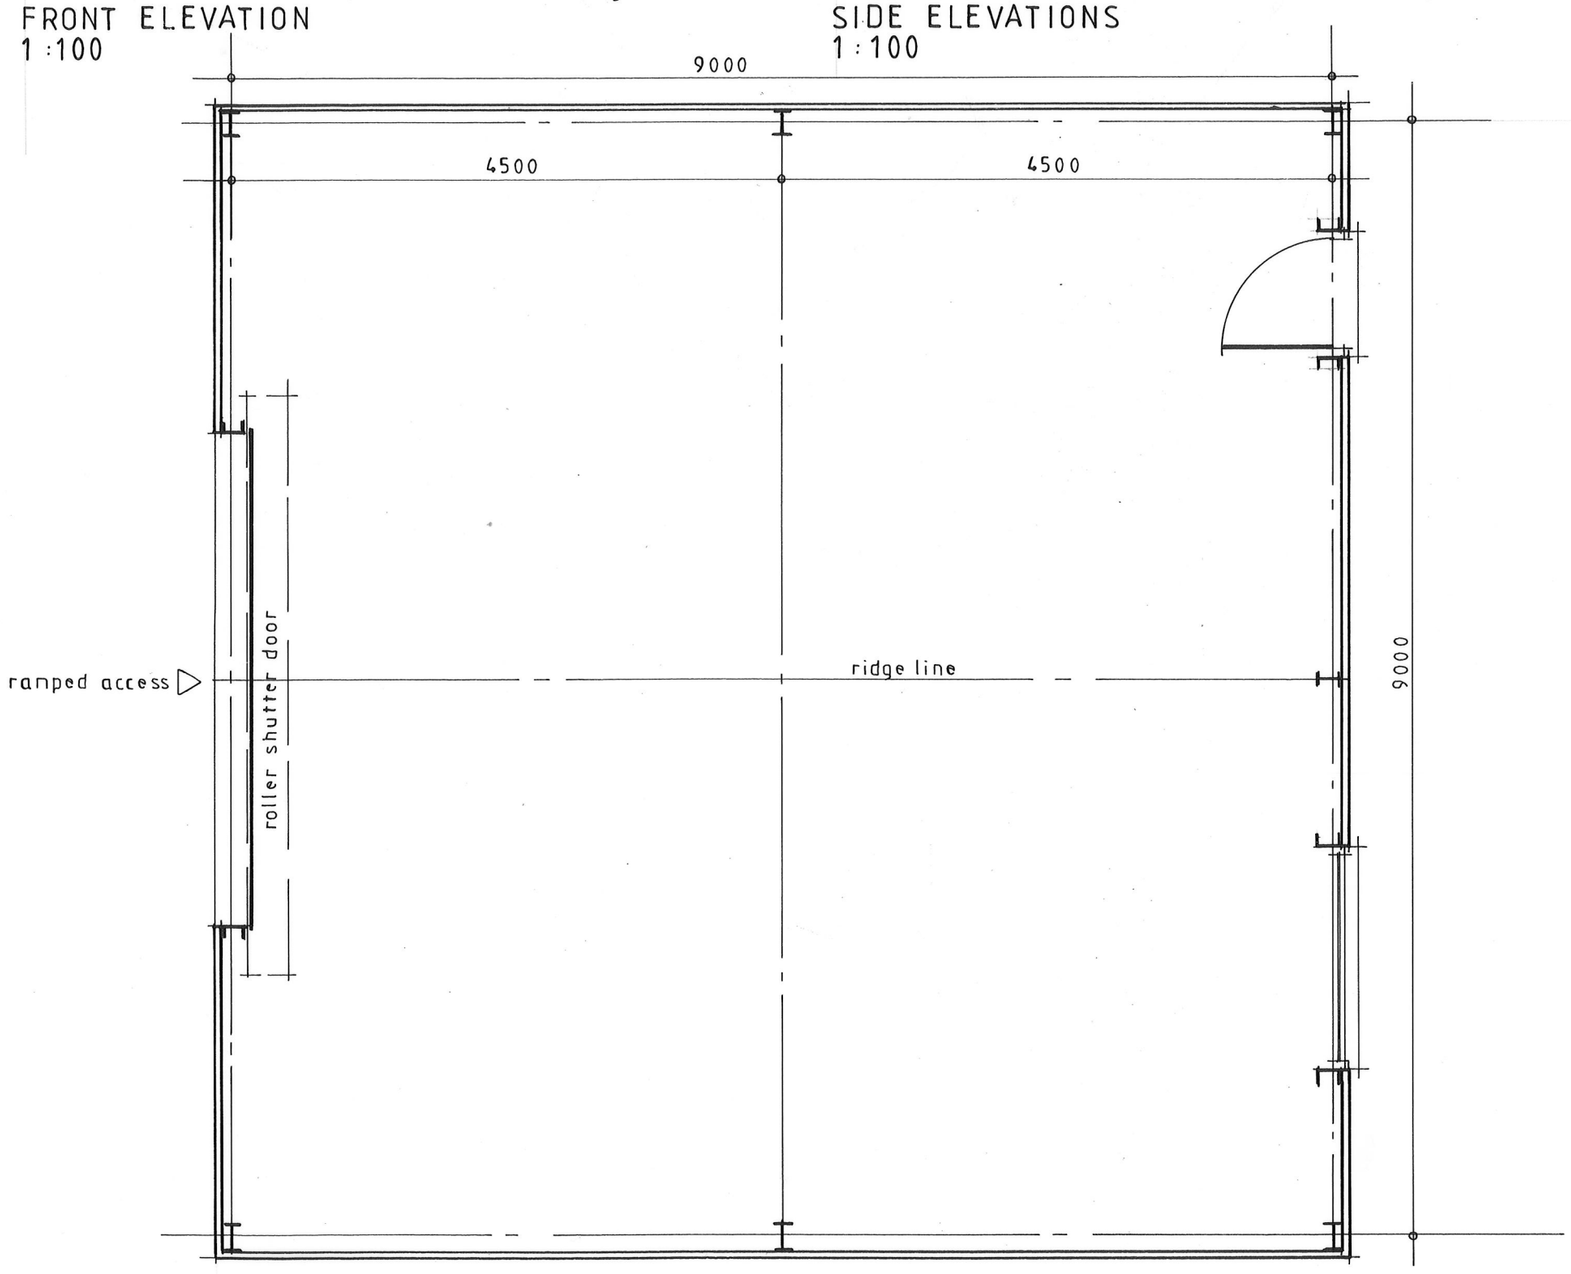

GROUND FLOOR LAYOUT PLAN
1:50

External Materials

Roof :- Profiled colour coated metal sheet roofing and ridge/barge trims
Colour – Juniper Green or Dark Grey.
GRP non-fragile roof lights to 10% of roof area.

Walls :- Profiled colour coated metal sheet cladding and trims.
Colour – Juniper Green or Dark Grey.

Doors :- Colour coated aluminium roller shutter doors. Colour – Juniper Green or Dark Grey.

Rainwater Goods :- Colour Coated profiled metal gutters and downpipes.
Colour – Juniper Green or Dark Grey.

© COPYRIGHT. ALL DIMENSIONS TO BE CHECKED ON SITE PRIOR TO COMMENCEMENT OF WORKS.

MATISCHOK & ROSS
architectural services

Birch House, Hen Lon Parcwr, Ruthin, Denbighshire, LL15 1NA
t: 01824 705 222 f: 01824 707 171
e: mail@matischokross.co.uk w: www.matischokross.co.uk

project title: ASHDALE HOUSE, PENLEY.		
drawing title: Garage / Storage Building Details.		
project no.: 1074	drawing no.: 7	revision:
date: 13:02:25	scale: 1:100, 1:50	drawn by: PM