
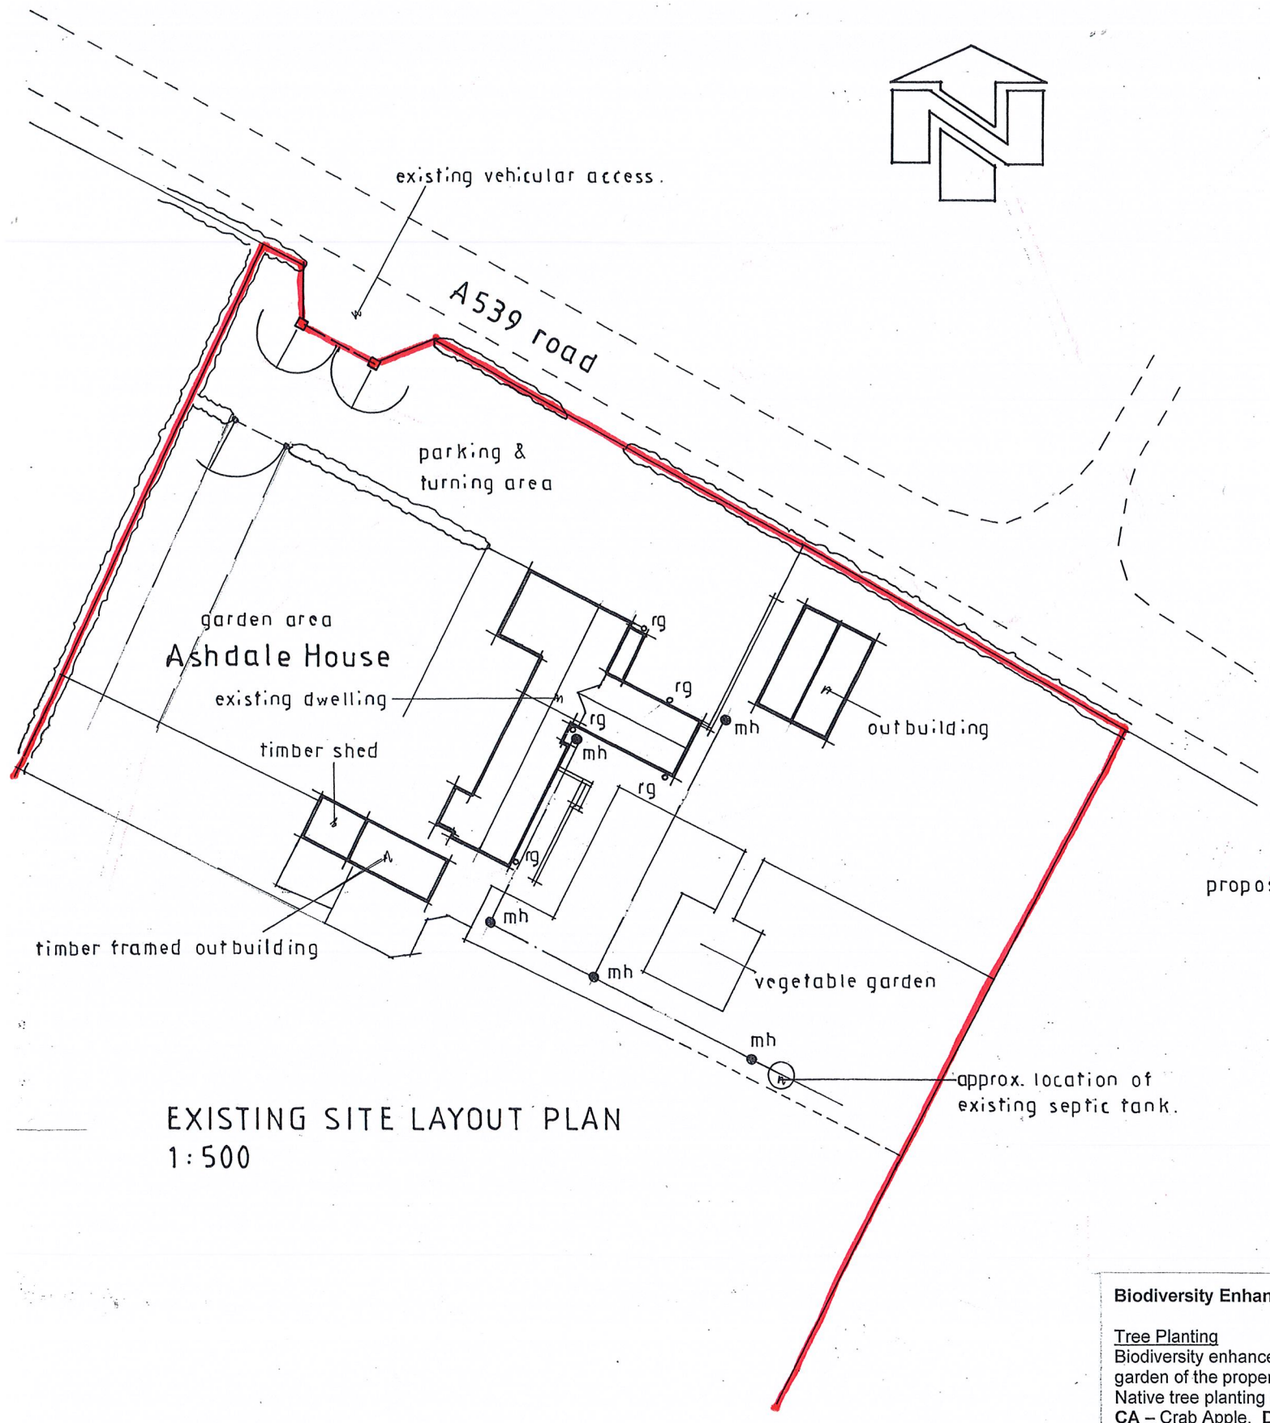


EXISTING SITE LAYOUT PLAN
1:500

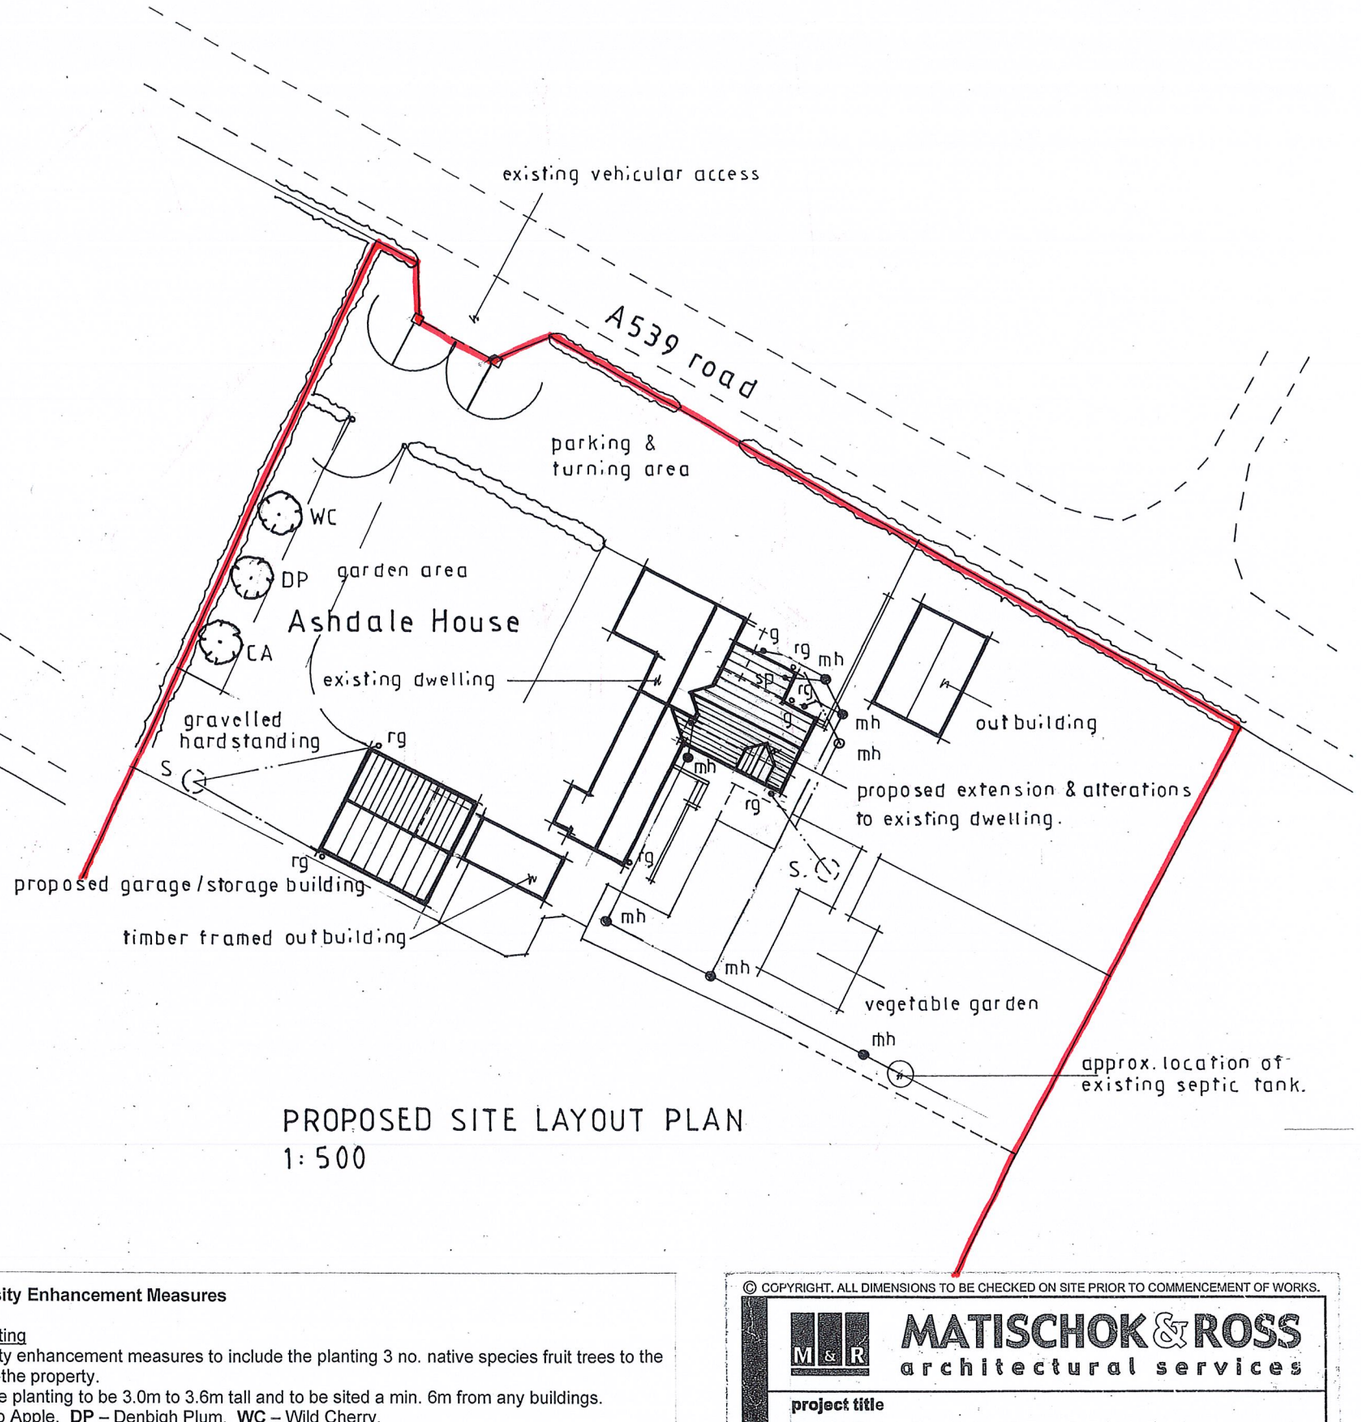

PROPOSED SITE LAYOUT PLAN
1:500

Biodiversity Enhancement Measures

Tree Planting
Biodiversity enhancement measures to include the planting 3 no. native species fruit trees to the garden of the property.
Native tree planting to be 3.0m to 3.6m tall and to be sited a min. 6m from any buildings.
CA – Crab Apple. **DP** – Denbigh Plum. **WC** – Wild Cherry.

© COPYRIGHT. ALL DIMENSIONS TO BE CHECKED ON SITE PRIOR TO COMMENCEMENT OF WORKS.

MATISCHOK & ROSS
architectural services
Birch House, Hen Lon Parcwr, Ruthin, Denbighshire, LL15 1NA
t: 01824 705 222 f: 01824 707 171
e: mail@matischokross.co.uk w: www.matischokross.co.uk

project title ASHDALE HOUSE, PENLEY.		
drawing title Existing & Proposed Site Plans.		
project no. 1074	**drawing no.** 1	**revision**
date 26:09:24	**scale** 1:500	**drawn by** PM