



PART SIDE ELEVATION
1:100

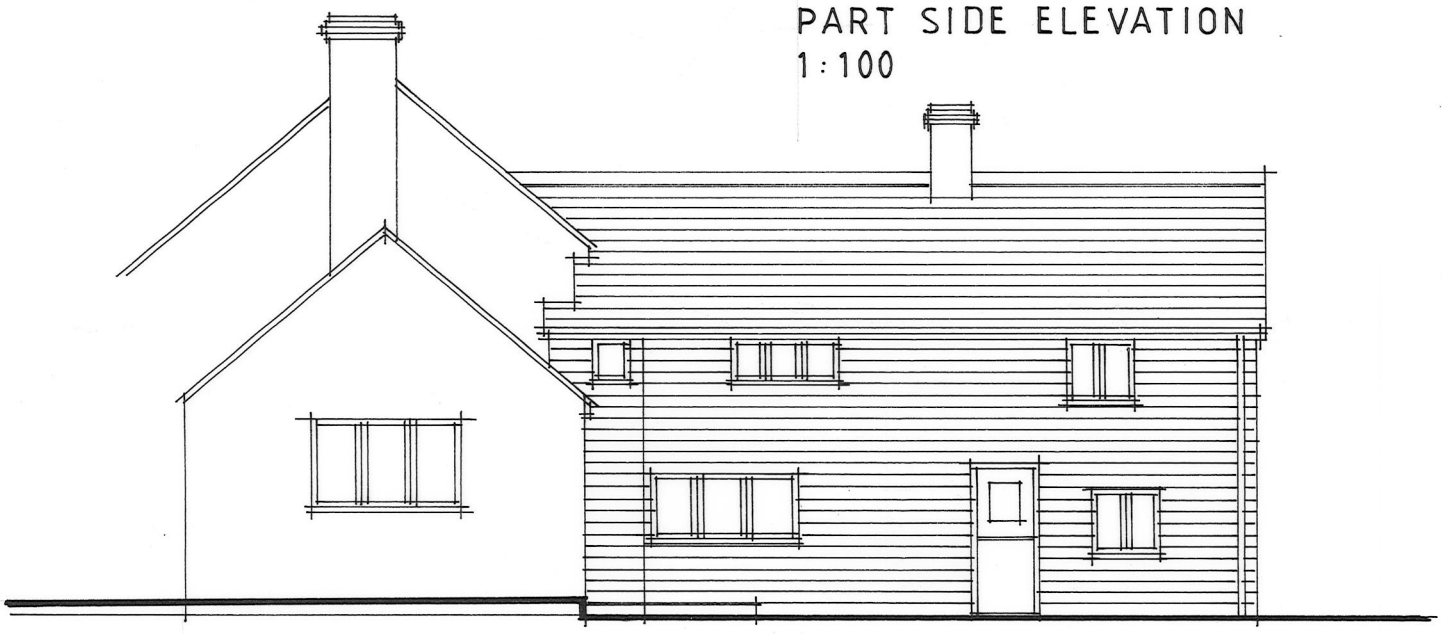

PART SIDE ELEVATION
1:100

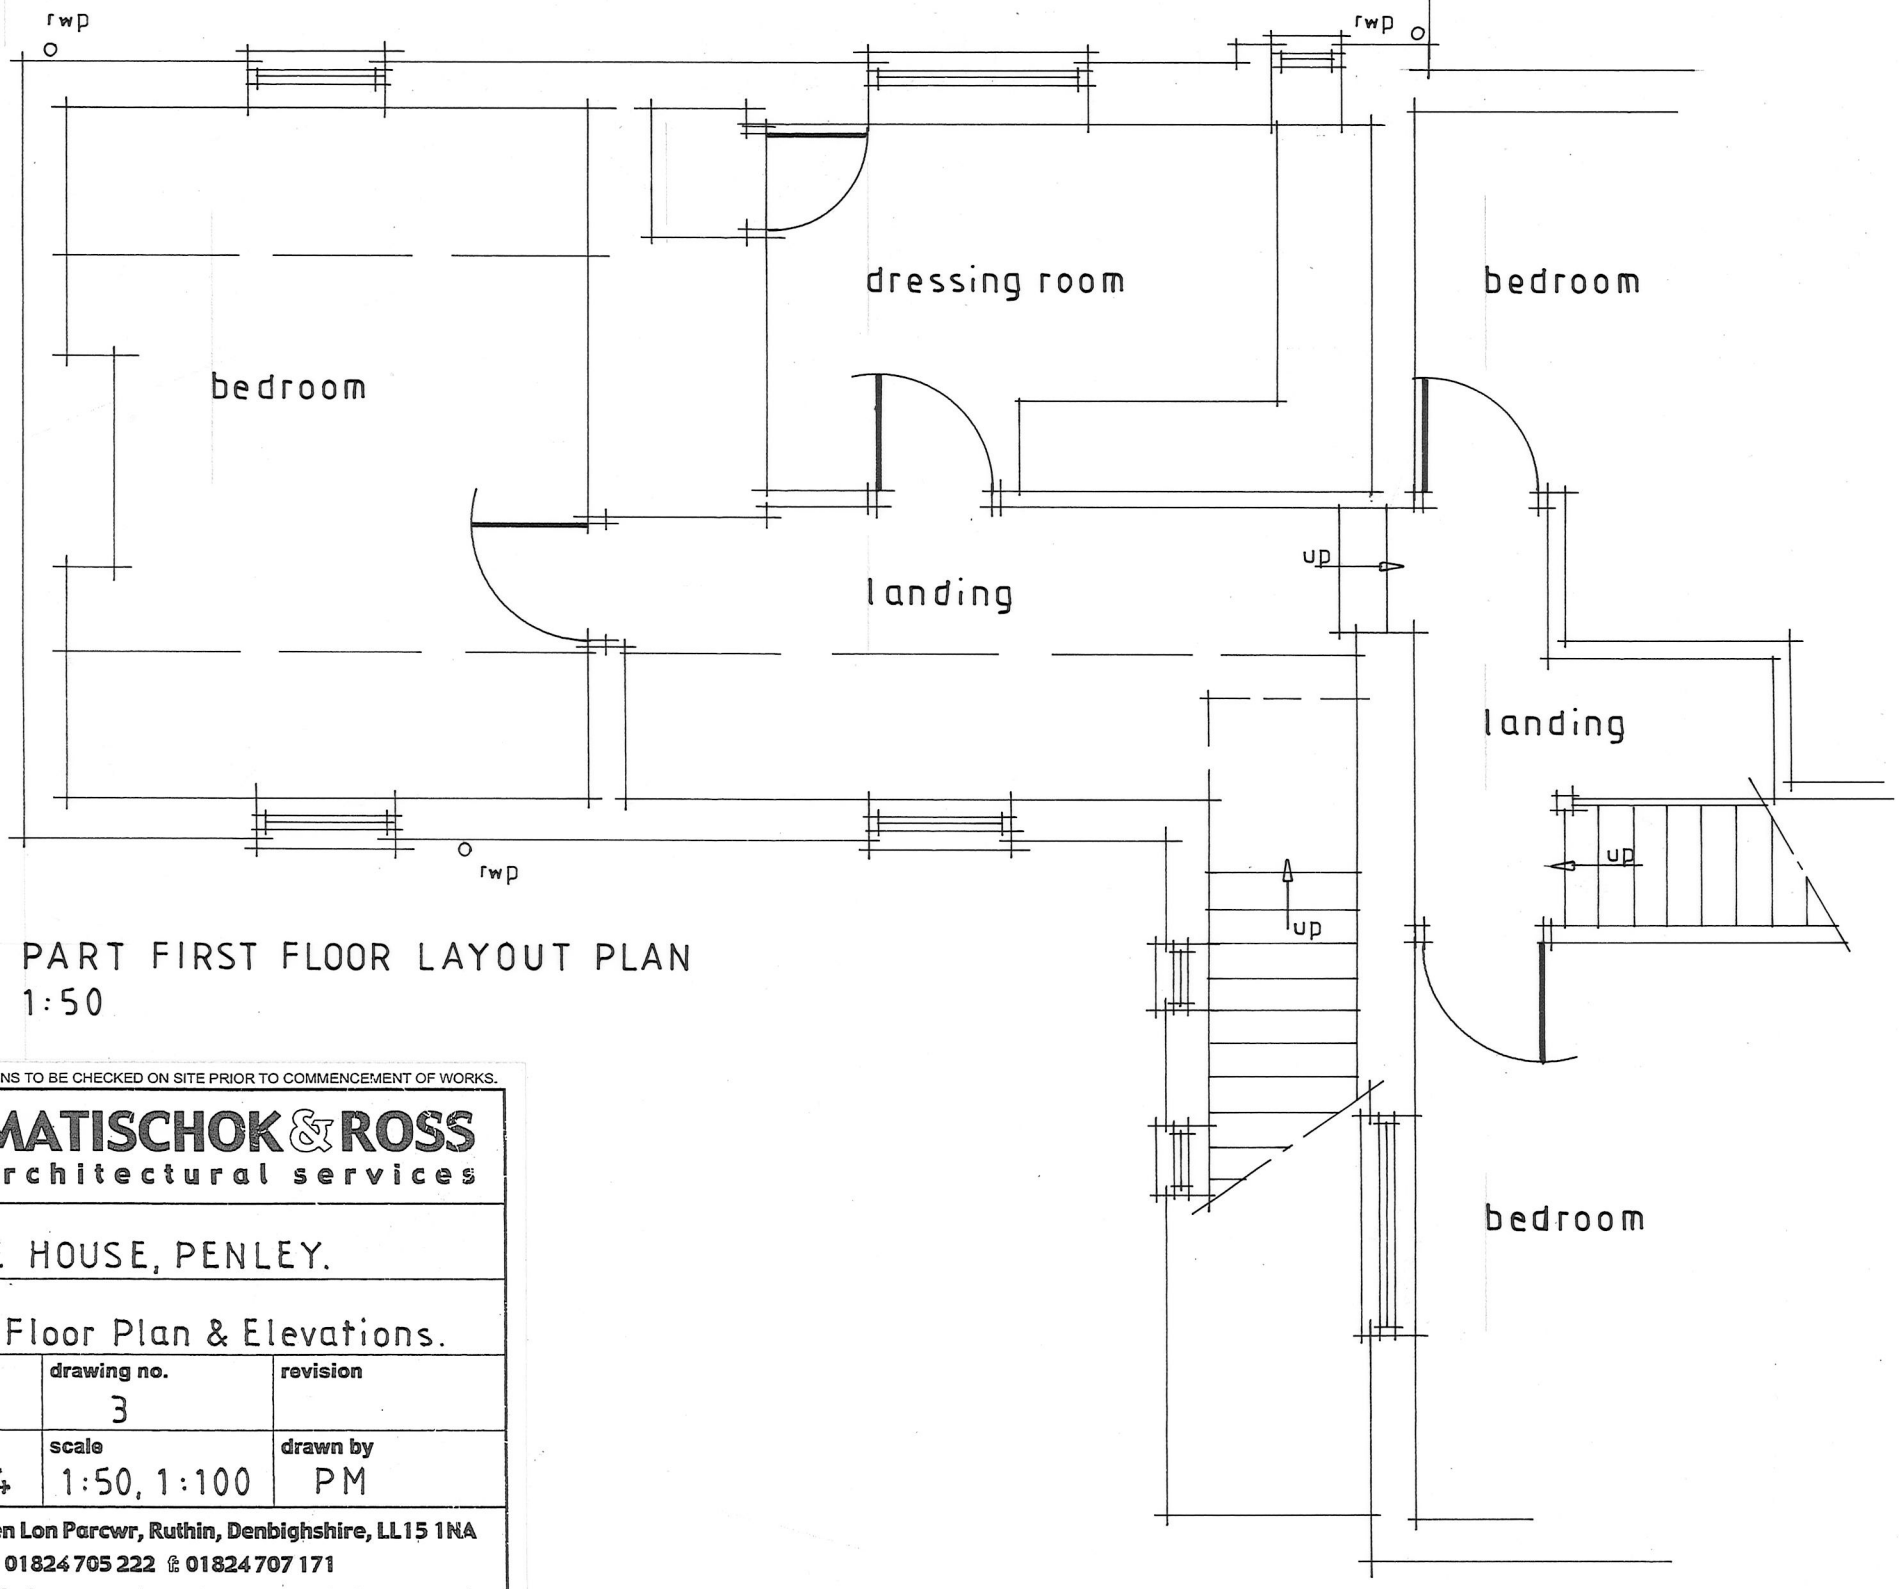

PART FIRST FLOOR LAYOUT PLAN
1:50

© COPYRIGHT. ALL DIMENSIONS TO BE CHECKED ON SITE PRIOR TO COMMENCEMENT OF WORKS.

M&R MATISCHOK & ROSS
architectural services

project title: ASHDALE HOUSE, PENLEY.		
drawing title: Existing Floor Plan & Elevations.		
project no.: 1074	drawing no.: 3	revision:
date: 25:09:24	scale: 1:50, 1:100	drawn by: PM

Birch House, Hen Lon Parcwr, Ruthin, Denbighshire, LL15 1NA
t: 01824 705 222 f: 01824 707 171
e: mail@matischokross.co.uk w: www.matischokross.co.uk