
The Contractor must check all dimensions on site before commencing setting out works. Any discrepancies are to be reported immediately.

DO NOT PROCEED IN THE EVENT OF A DISCREPANCY.
DO NOT SCALE FROM THE PRINTS.

0 0.5 1 1.5 2.5 m

SCALE BAR 1:50

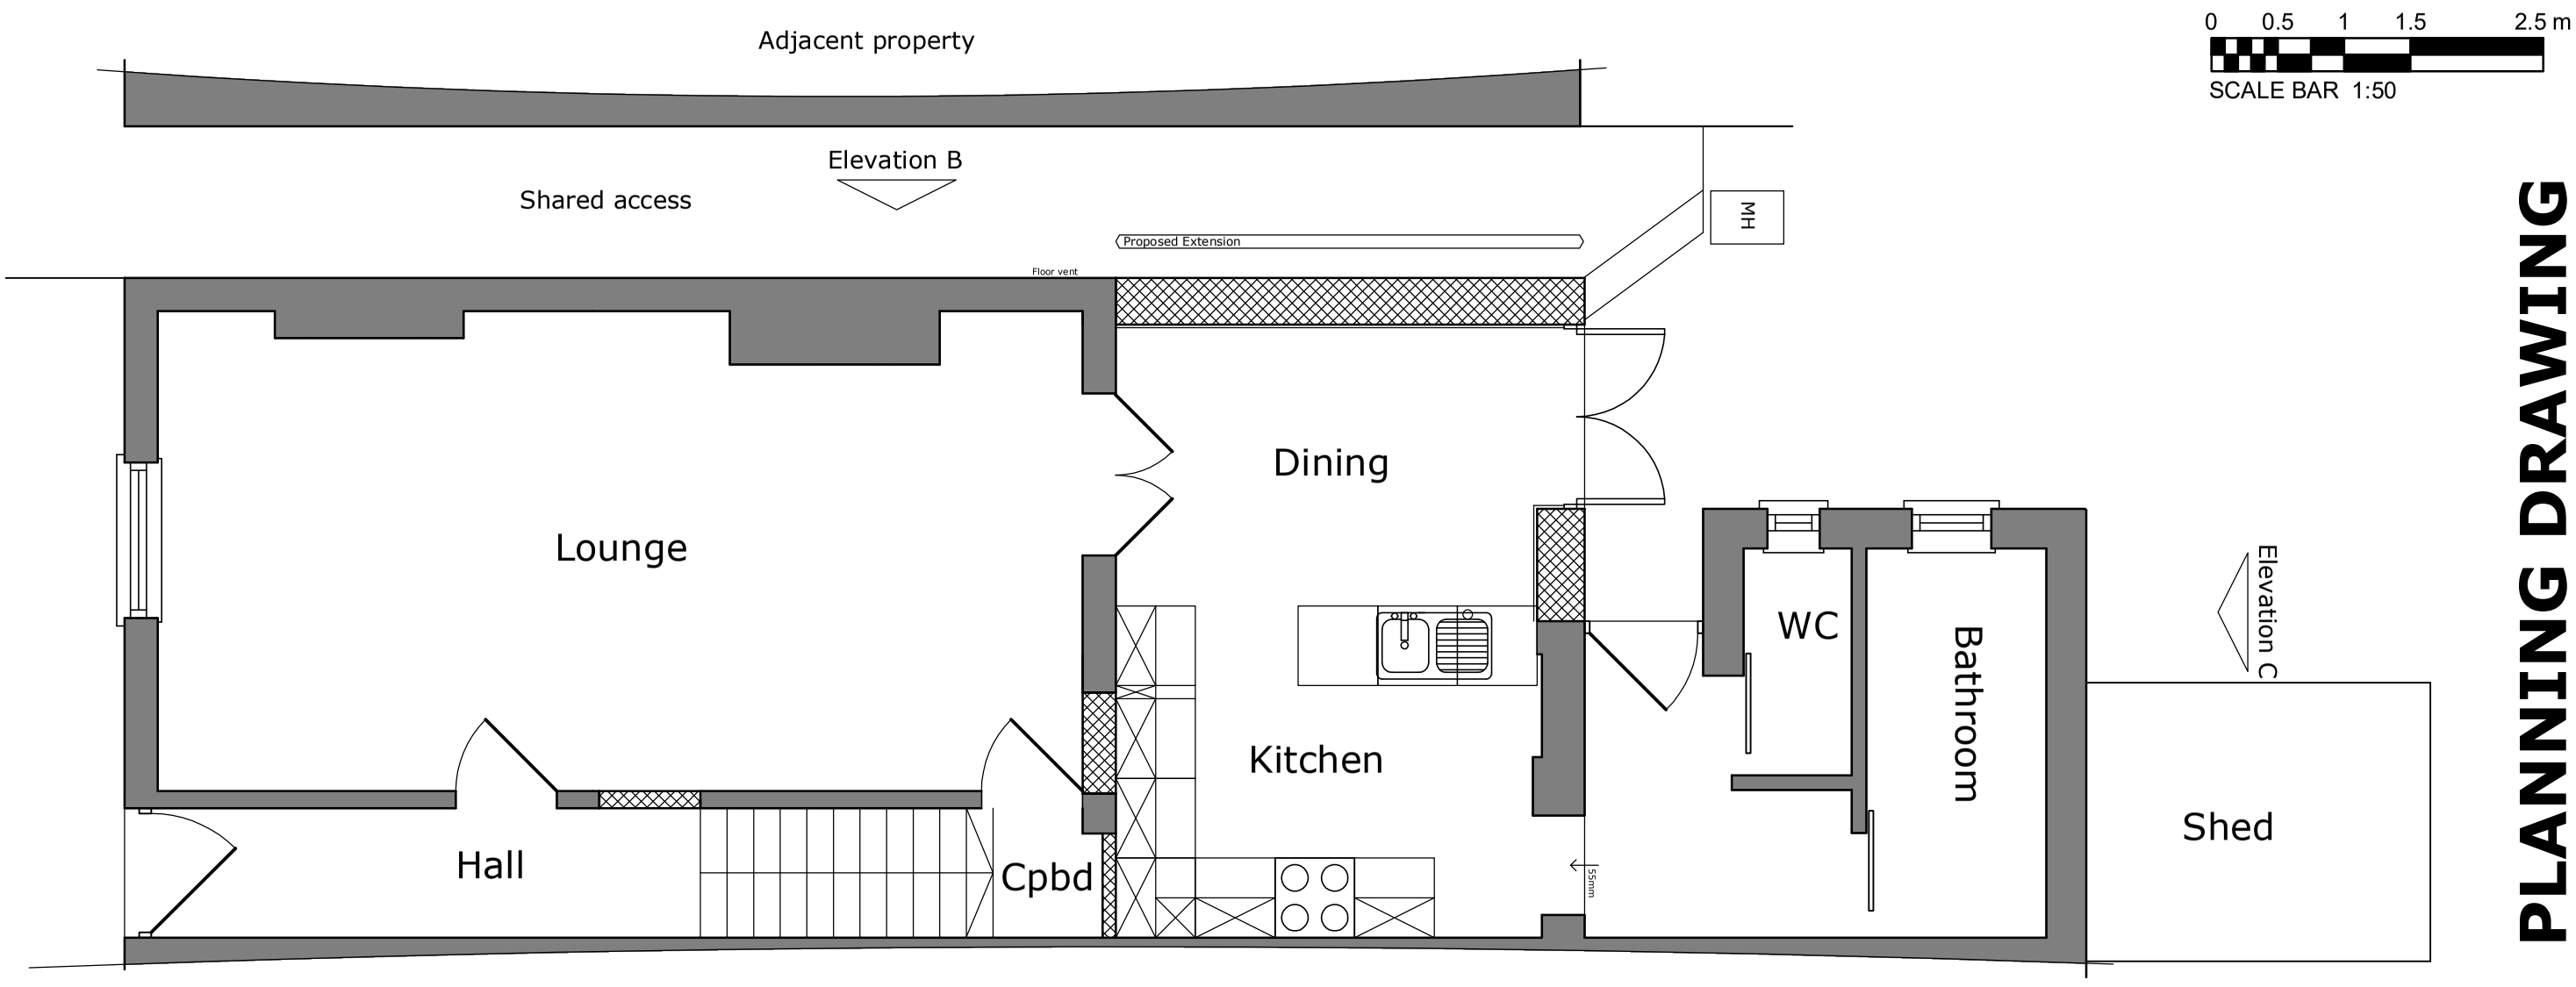

PLANNING DRAWING

- 12/01/2025
Drawing Revisions

Project
3 Springfield Villas,
Acrefair,
Wrexham,
LL14 3SN

Drawing Title
Ground Floor Plan
As Proposed

Drawing Number	Revision
25-02-PL04	-

Scale 1:50 @ A3

Date Feb 25

DO NOT SCALE

COPYRIGHT RESERVED