
The Contractor must check all dimensions on site before commencing setting out works. Any discrepancies are to be reported immediately.

DO NOT PROCEED IN THE EVENT OF A DISCREPANCY.
DO NOT SCALE FROM THE PRINTS.

0 0.5 1 1.5 2.5 m

SCALE BAR 1:50

Elevation D

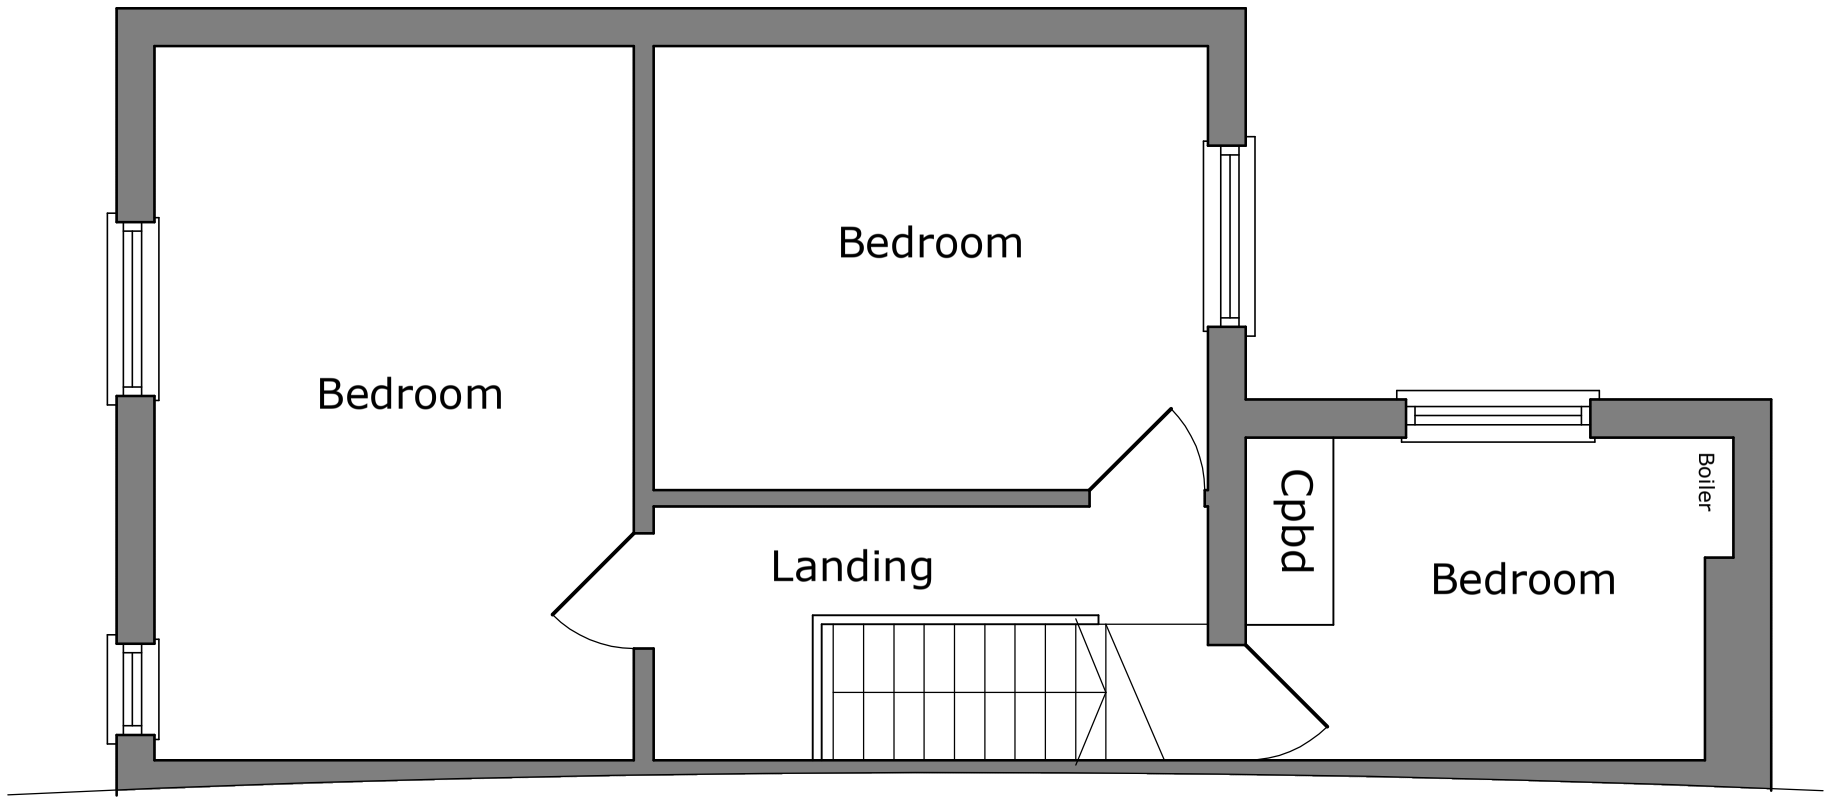

Elevation A

Elevation C

Elevation B

PLANNING DRAWING

- 12/01/2025
Drawing Revisions

Project
3 Springfield Villas,
Acrefair,
Wrexham,
LL14 3SN

Drawing Title
First Floor Plan
As Existing

Drawing Number	Revision
25-02-PL02	-

Scale	Date
1:50 @ A3	Feb 25

DO NOT SCALE

COPYRIGHT RESERVED