

The content of this drawing is subject to the provision of the Copyright Act 1956.
Work to figured dimensions only. Site dimensions are to be checked before work is started.
Any discrepancy whatsoever between any information contained on this drawing and any other document or drawing must be drawn to the attention of the Architect by the contractor before the work is executed.
IF IN DOUBT ASK IMMEDIATELY.

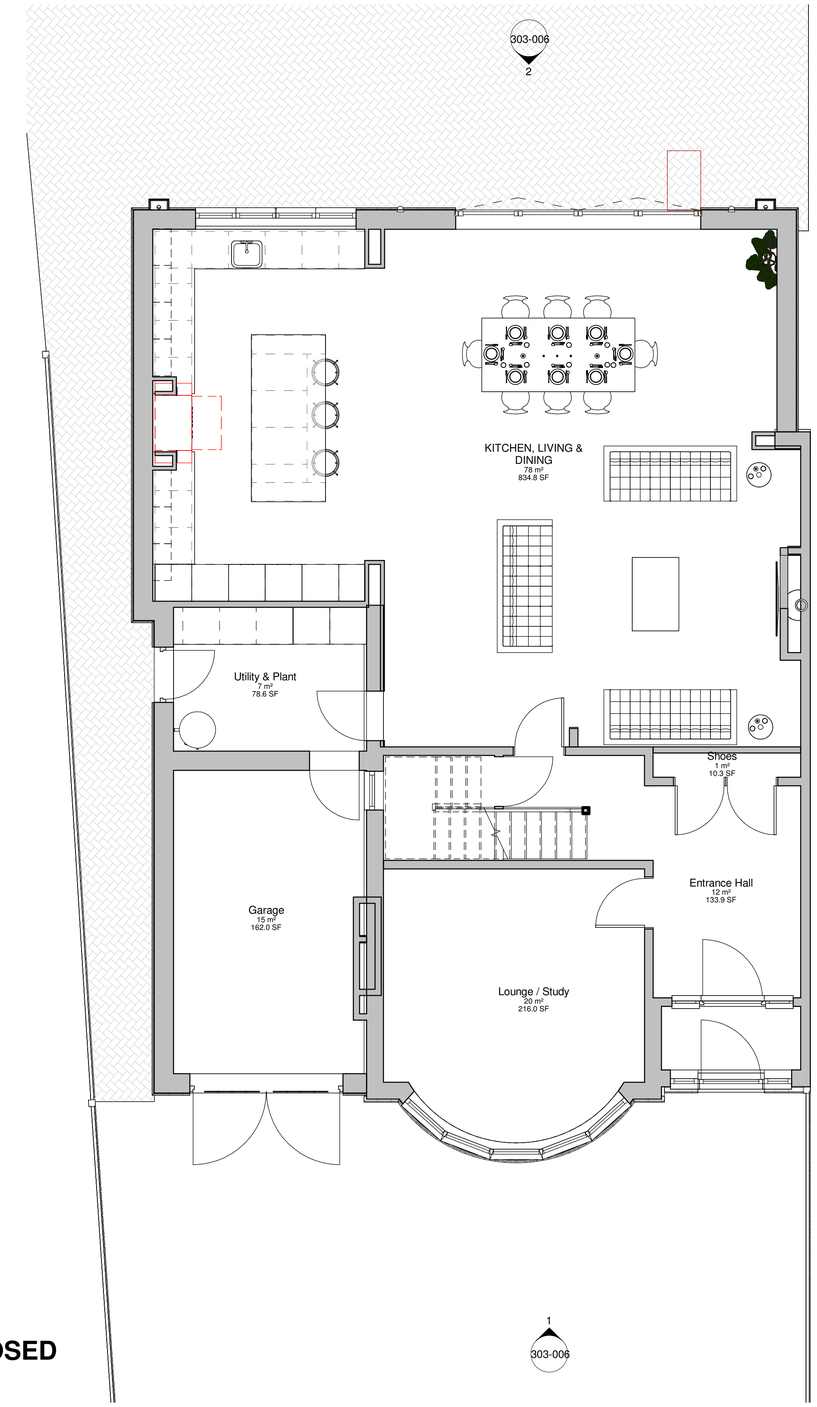

1 GROUND FLOOR - PROPOSED
1 : 50

303-006 3

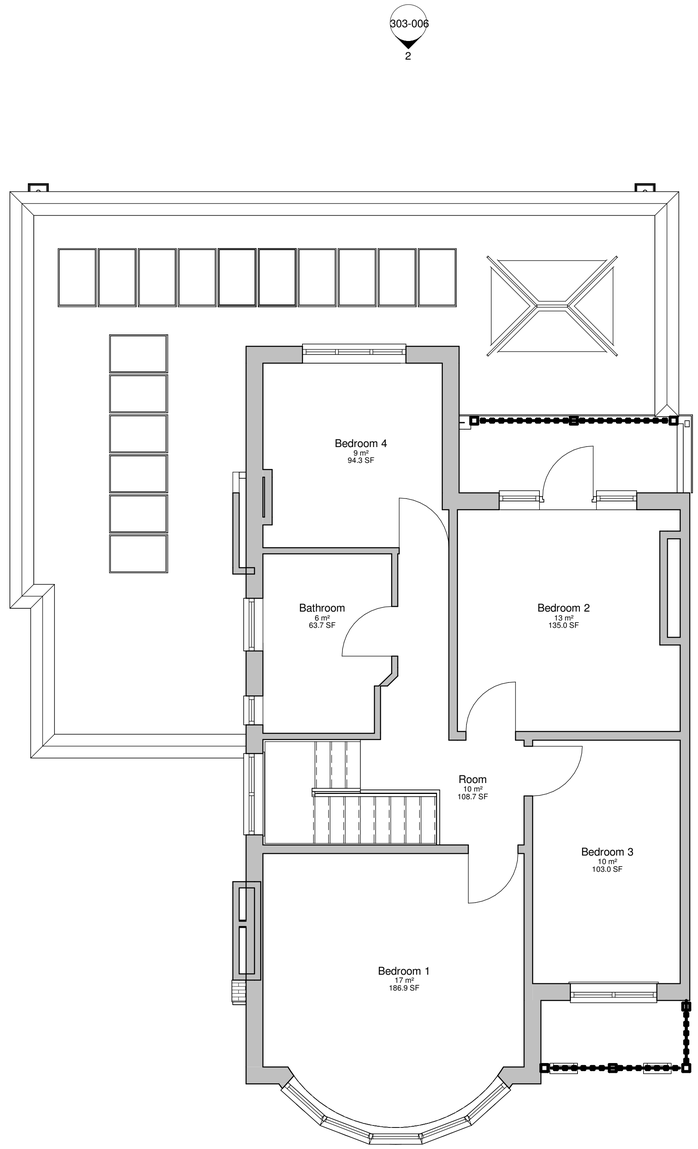

FIRST FLOOR - PROPOSED
1 : 50

CLIENT	PROJECT	TITLE	SCALE (@ A1)	DATE	JOB NO.	DRAWING NUMBER	REV
MR & MRS PEARCE	46 PARK AVENUE, WREXHAM. LL12 7AH	FLOOR PLANS AS PROPOSED	AS NOTED	DEC'24	RSE303	303-005	P1

Architecture & Design Studio
28 Arnhem Way, Saighton
Chester. Tel: 07895723342