
PROPOSED INDUSTRIAL BUILDING

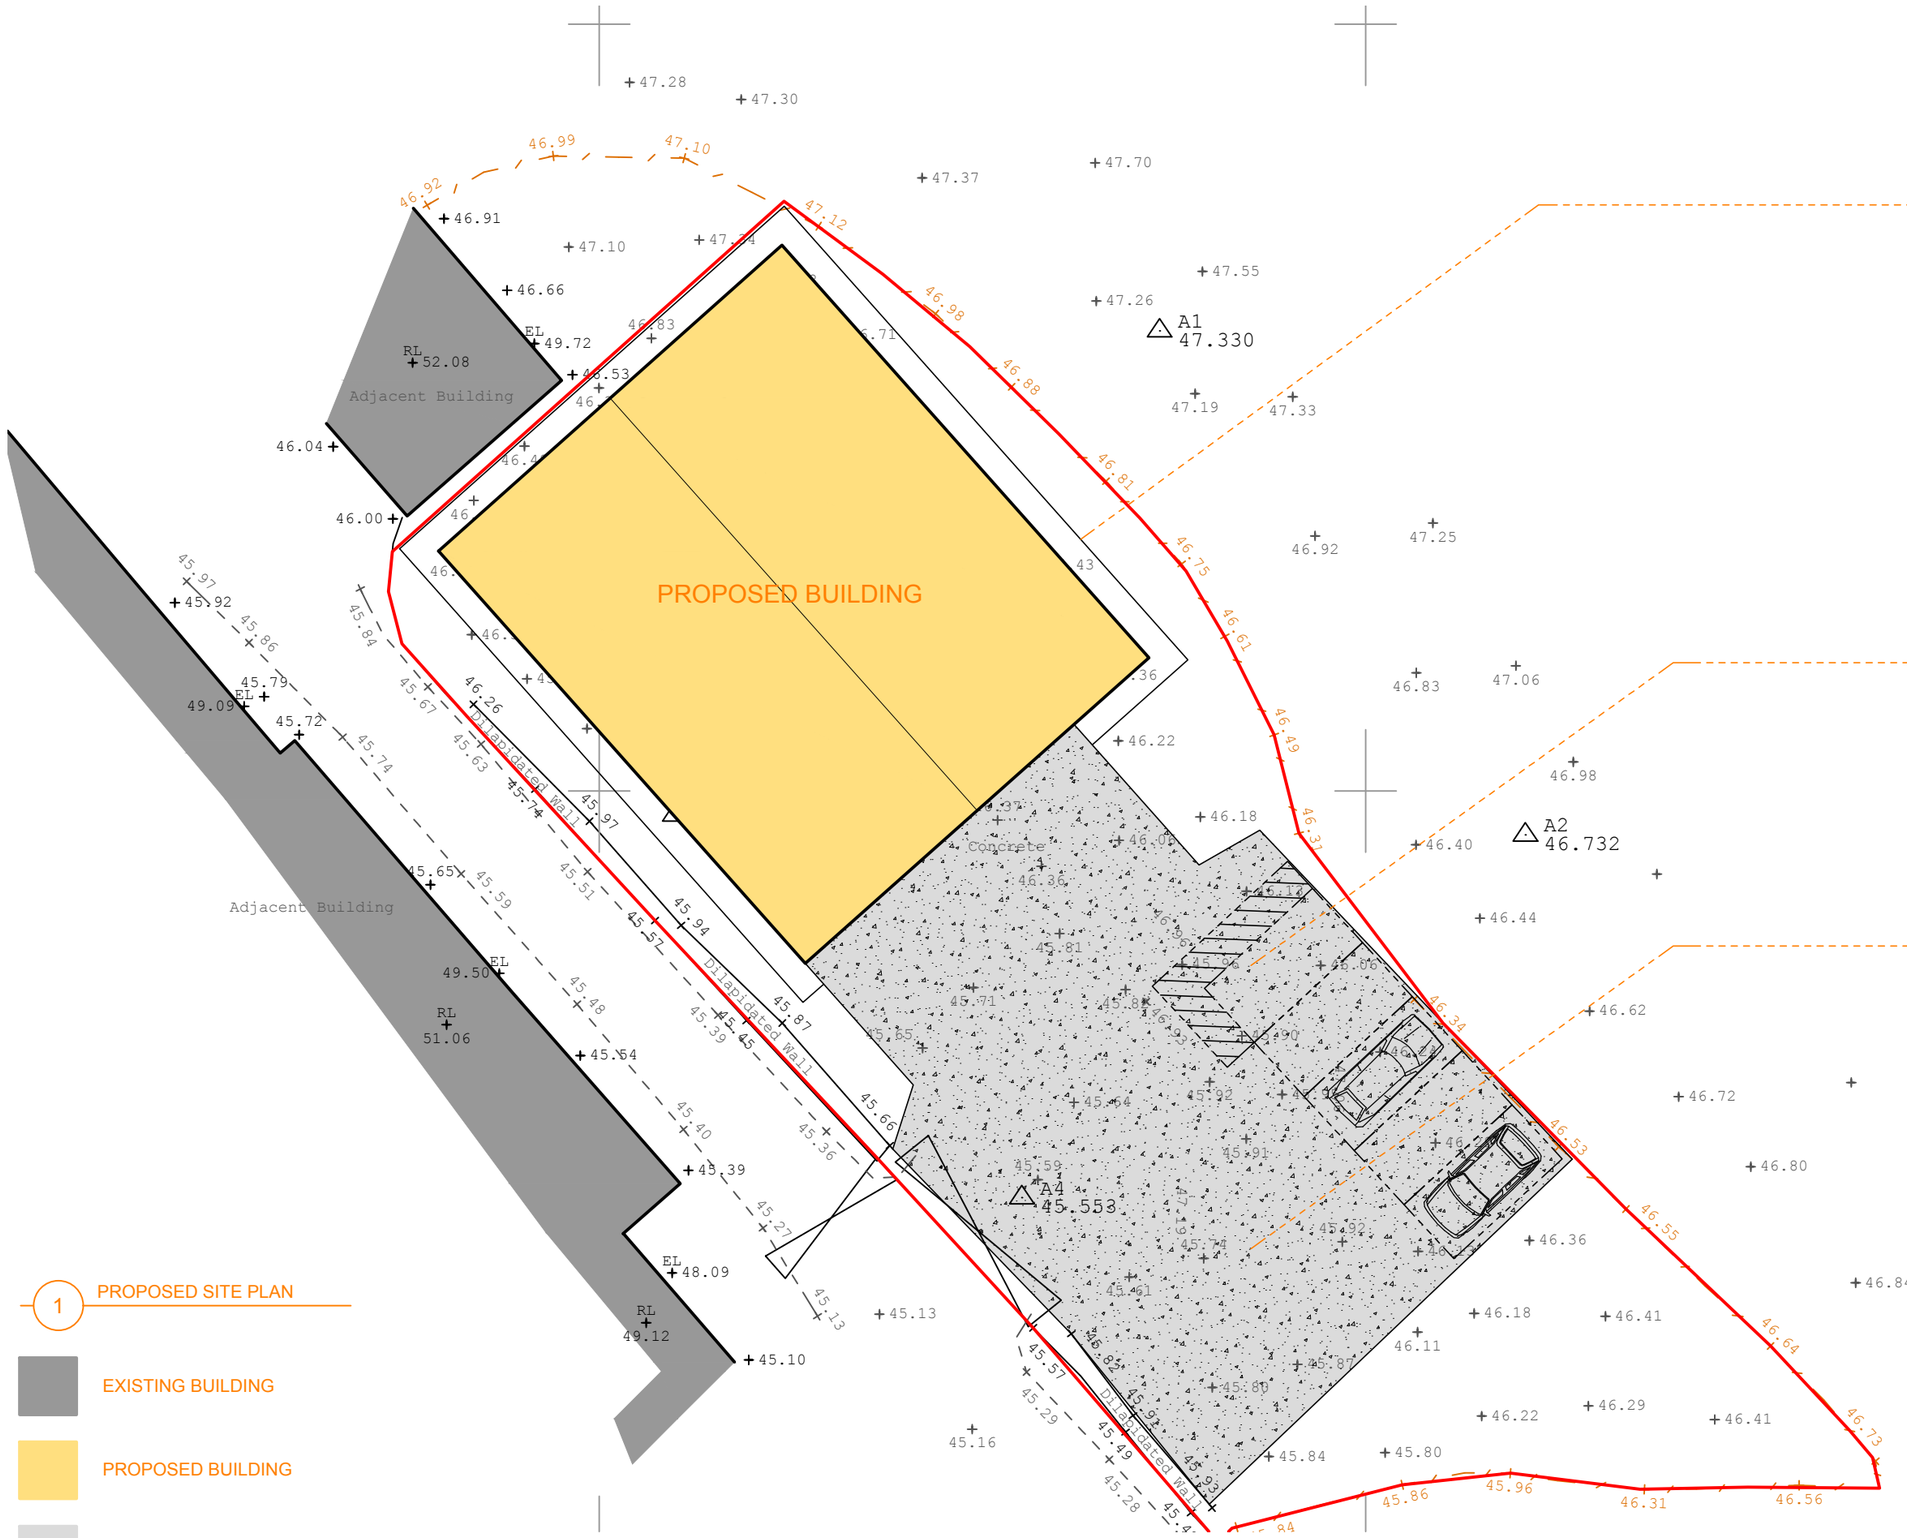

1 PROPOSED SITE PLAN

EXISTING BUILDING

PROPOSED BUILDING

PROPOSED PARKING AREA

C - 12 FEB. 25 - DIS'D PARKING ADDED
B - 03 MAY 24 - DES. DEV'T
A - 27 MAR. 24 - FIRST ISSUE

InSite ARCHITECTURE
11A LOWER BRIDGE ST.
CHESTER
CH1 1RS
t. 01244 573282
mail@insitearchitecture.co.uk

HOME FARM, WREXHAM RD , LL13 0HG

PROPOSED INDUSTRIAL BUILDING

PROPOSED SITE PLAN

SCALE 1:200 @ A3

revision: C

dwg : ISA 511 P 201

WARNING: DO NOT SCALE FROM PRINTS – WORK FROM FIGURED DIMENSIONS ONLY
THIS DRAWING REMAINS THE LEGAL PROPERTY OF INSITE ARCHITECTURE AND UNAUTHORISED USE OR REPRODUCTION OF IT (EITHER PHYSICALLY OR DIGITALLY), OR ANY USE OF IT FOR STATUTORY APPLICATIONS IS EXPRESSLY FORBIDDEN WITHOUT PRIOR CONSENT. ALL DRAWINGS ARE SUBJECT TO COPYWRIGHT LAW.