KEY

- *Proposed Garage*
- *Existing stone wall*
- *Boundary Fence*
- *Adopted Road (Hawrd Road)*
- *Site Access*




Existing Access




Existing Access



Existing Boundary Wall

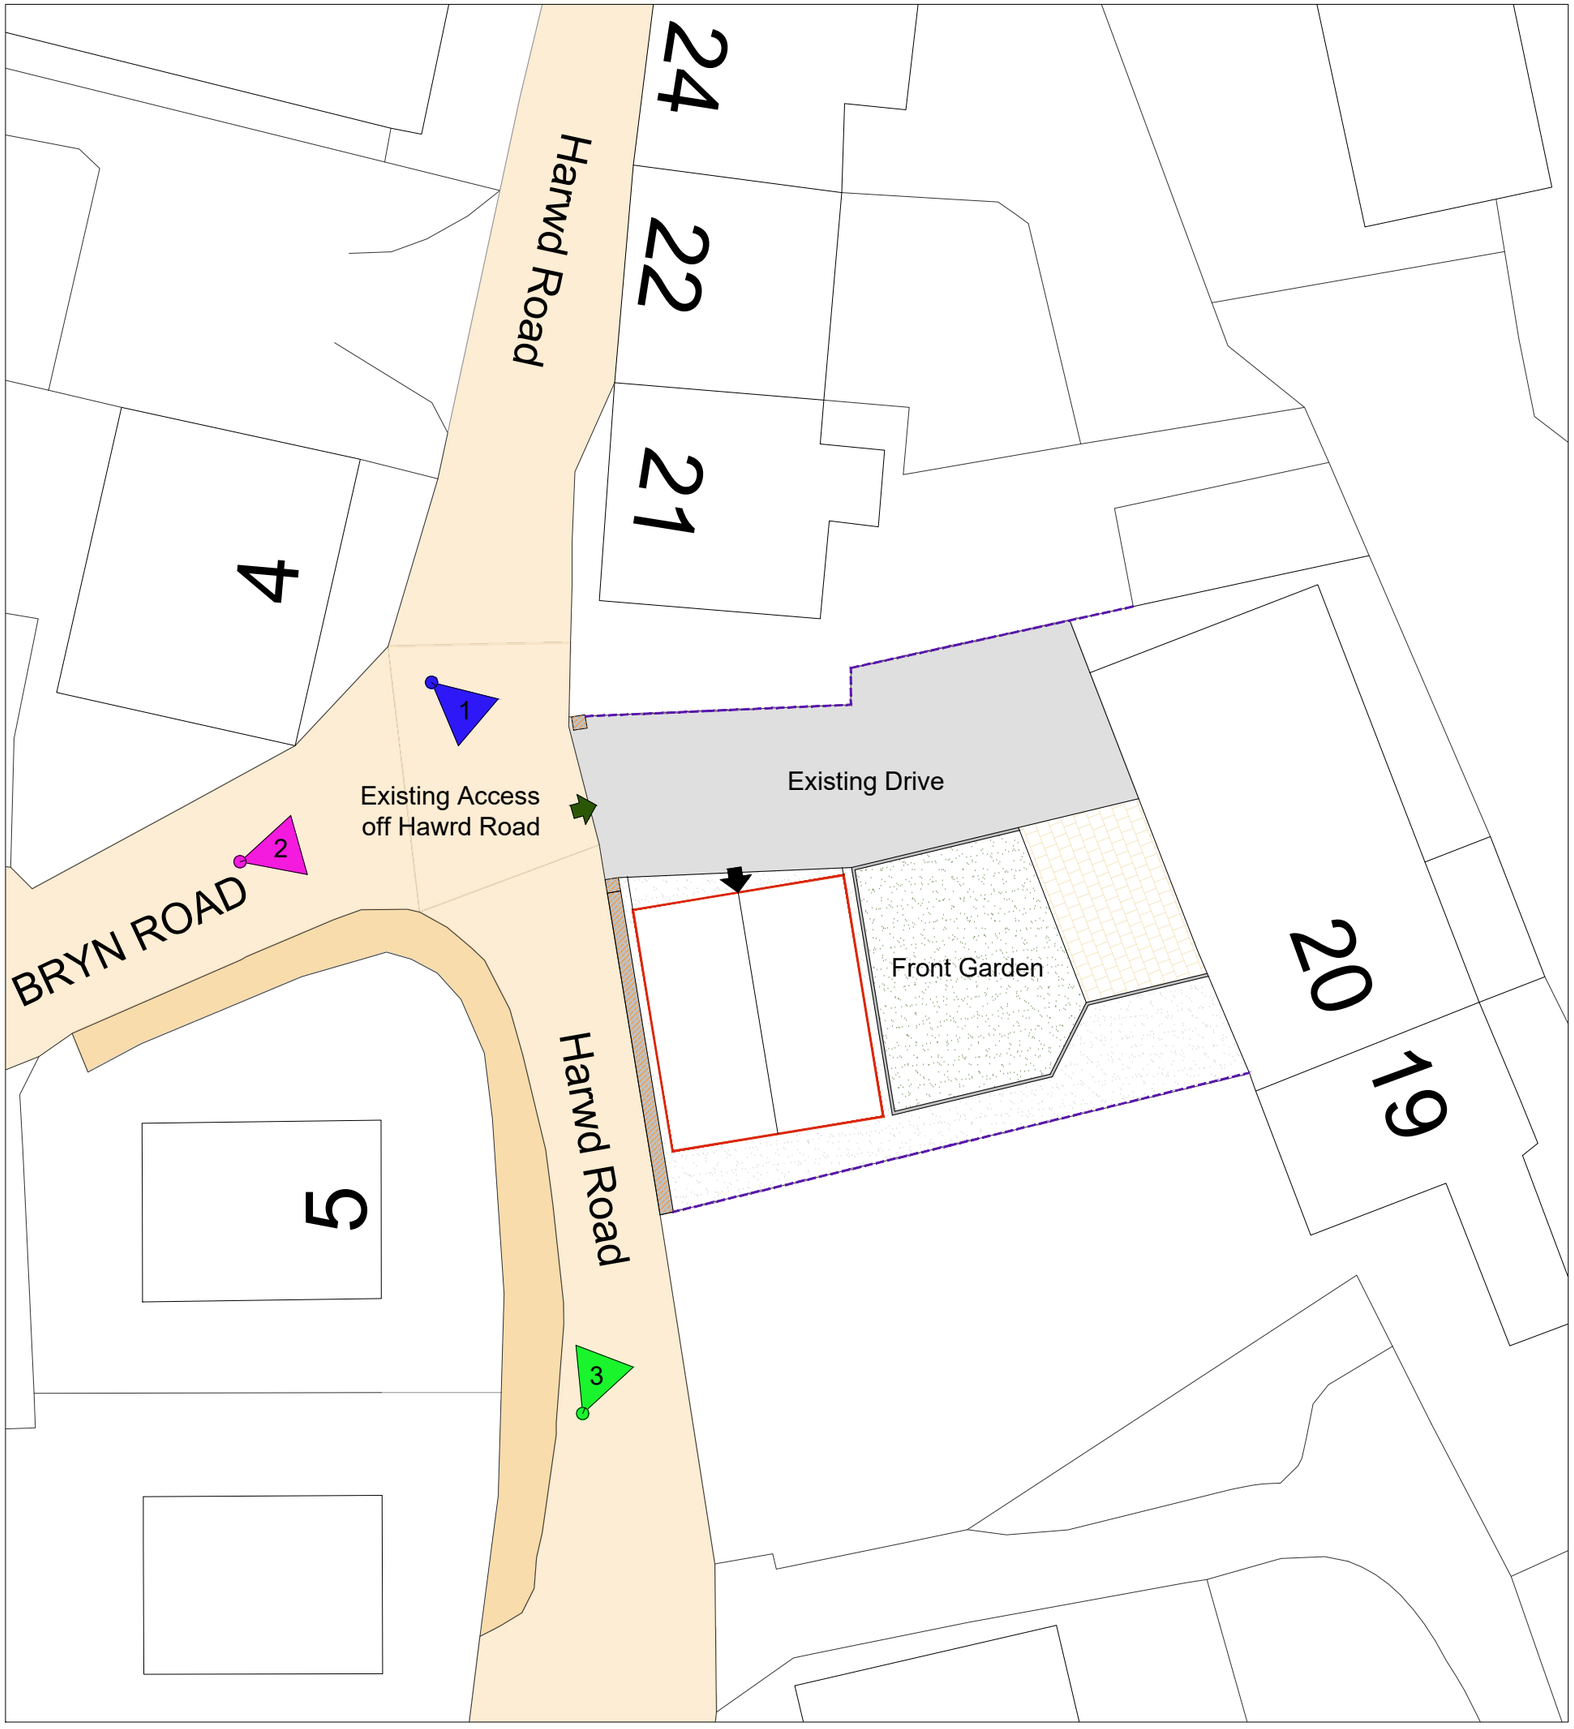

Key
Site Ownership
Location of Proposed Works

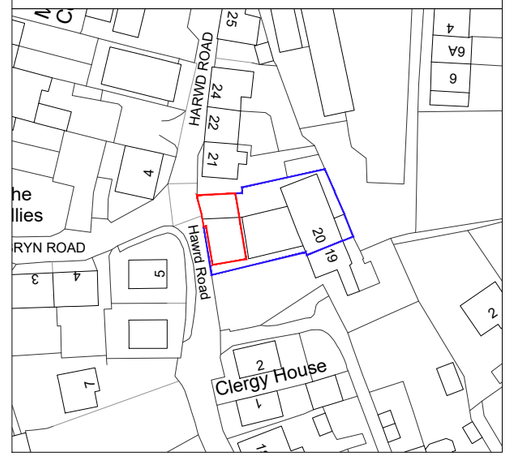

Location PLAN

Scale:1:1250

N

Project:
20 Harwd Road

Address:
20 Harwd Road
Brymbo
Wrexham
LL11 5BP

Drawing Title: Site Plan

Drawing Number: **HR-PL-03**

Scale @ A3: 1:500

Date: 28.02.25