

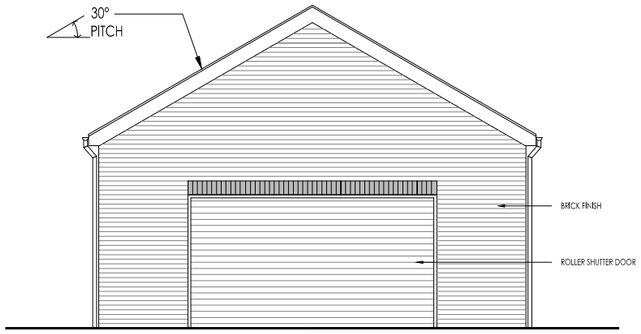



FRONT ELEVATION
(NORTH)

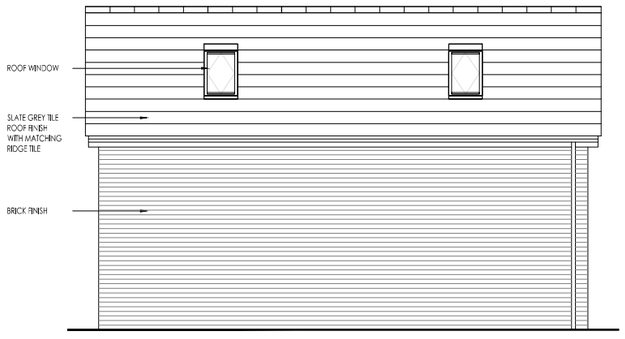

SIDE ELEVATION
(WEST)

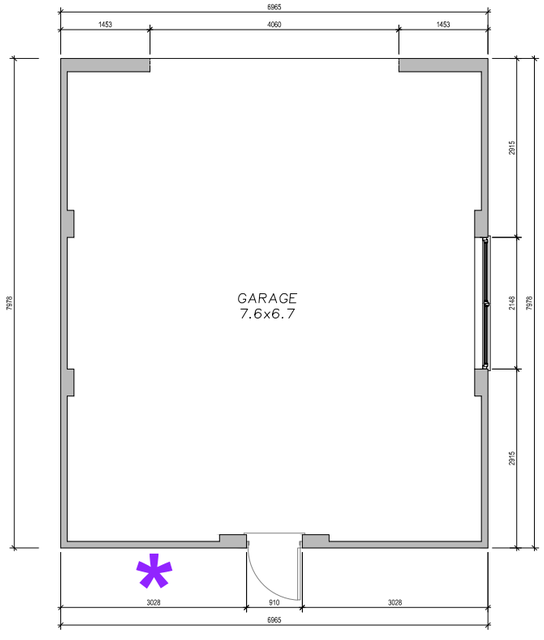


PROPOSED PLAN

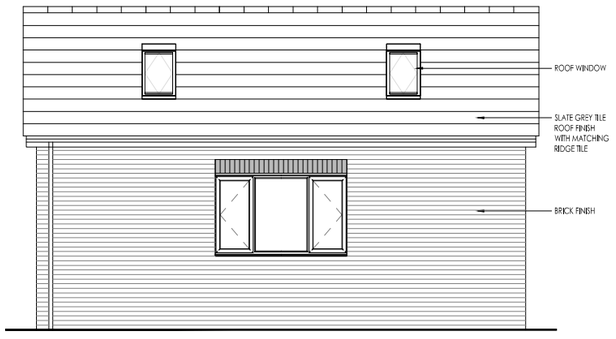


SIDE ELEVATION
(EAST)



REAR ELEVATION
(SOUTH)

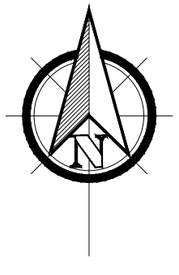

Scale 1:100
0 1 2 3 4 5 (m)

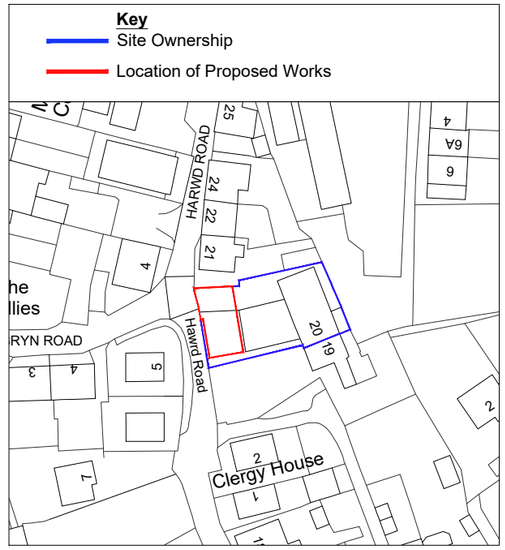

Location PLAN
Scale:1:1250

External Finishes

Walls:
- Red Brick

Roof:
- Slate Grey Tiles

Windows:
- UPVC (Anthracite Grey)

Door:
- Front - Roller Shutter (Anthracite Grey)
- Rear - GRP (Anthracite Grey)

Fascia
- UPVC (Anthracite Grey)

Rainwater Goods
- UPVC (Black)



Vivara Pro Seville 28mm Woodstone Nest Box
Height: 31cm
Width: 20cm
Length: 20cm
Weight: 5.9kg *

Project:
20 Harwd Road

Address:
20 Harwd Road
Brymbo
Wrexham
LL11 5BP

Drawing Title: Proposed Plans

Drawing Number: **HR-PL-01A**

Scale @ A3: 1:100

Date: 16.02.25