



West Elevation as Existing
Facing Fibrax.

Scale 1-100.
0 m. 10 m.

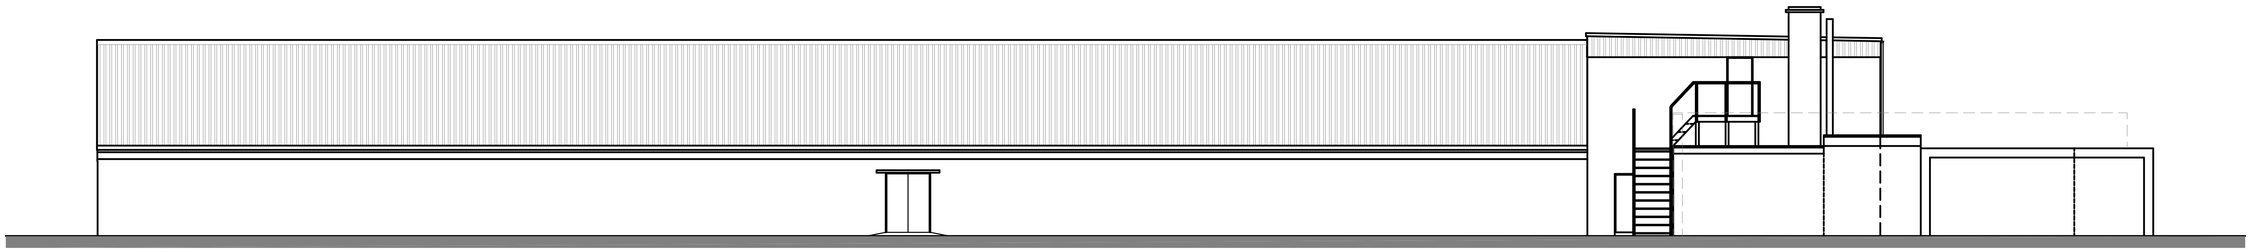


East Elevation as Existing
Facing Gwenfro Community Primary School.

Scale 1-100.

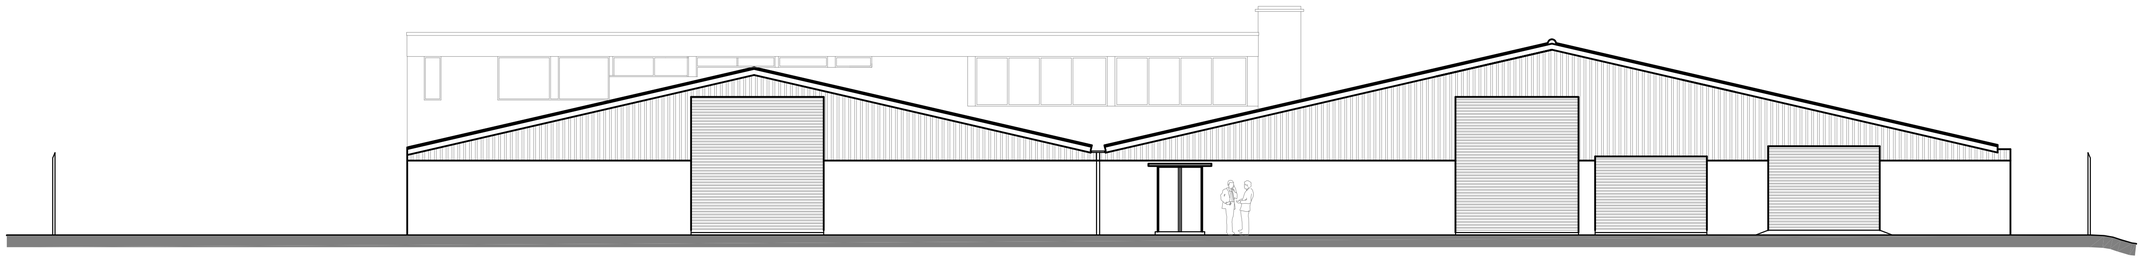

South Elevation as Existing
Scale 1-100.

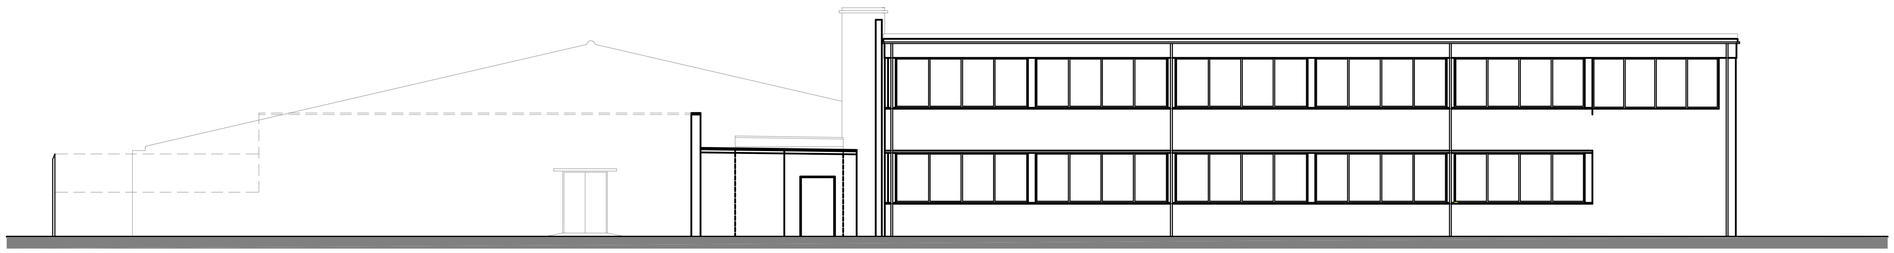

North Elevation as Existing
Facing Queensway.

Scale 1-100.

Planning Issue.
February 2025.

Rev	Date	Notes
AR2	24-02-25	Planning issue.
PR1	19-02-25	First issue.

PROJECT
Proposed Biomass Boiler Installation.
Unit 7-9
Queensway Industrial Estate
Wrexham
LL13 8YR

DRAWING TITLE
Existing Elevations.

SCALE AT A1	DATE
1-100 @A1	24-02-25

DRAWING NUMBER	REVISION
2502-02	AR2