



West Elevation as Proposed Facing Fibrax.

Scale 1-100.
0 m. 10 m.

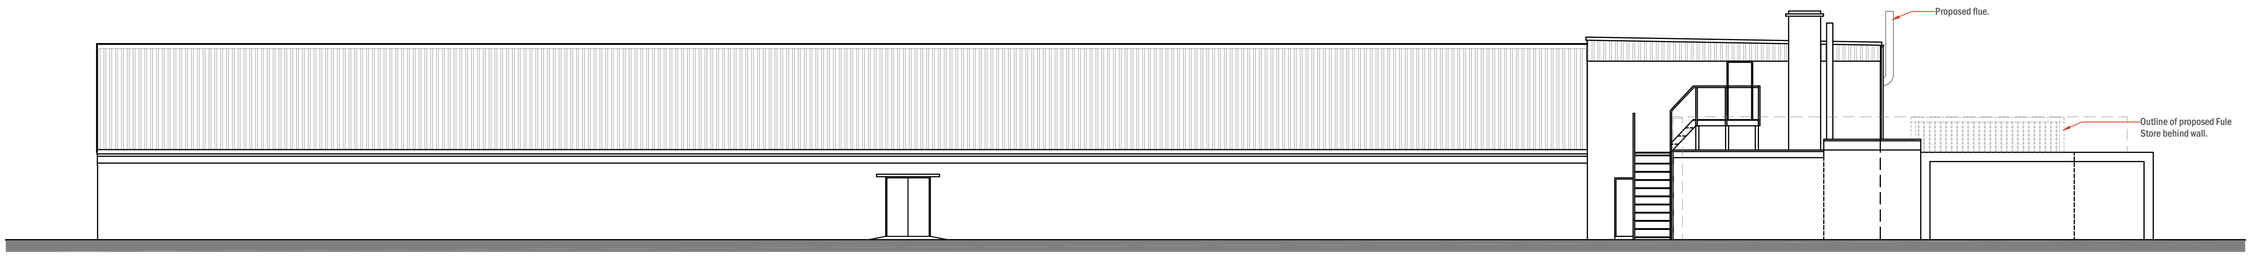


East Elevation as Proposed. Facing Gwenfro Community Primary School.

Scale 1-100.

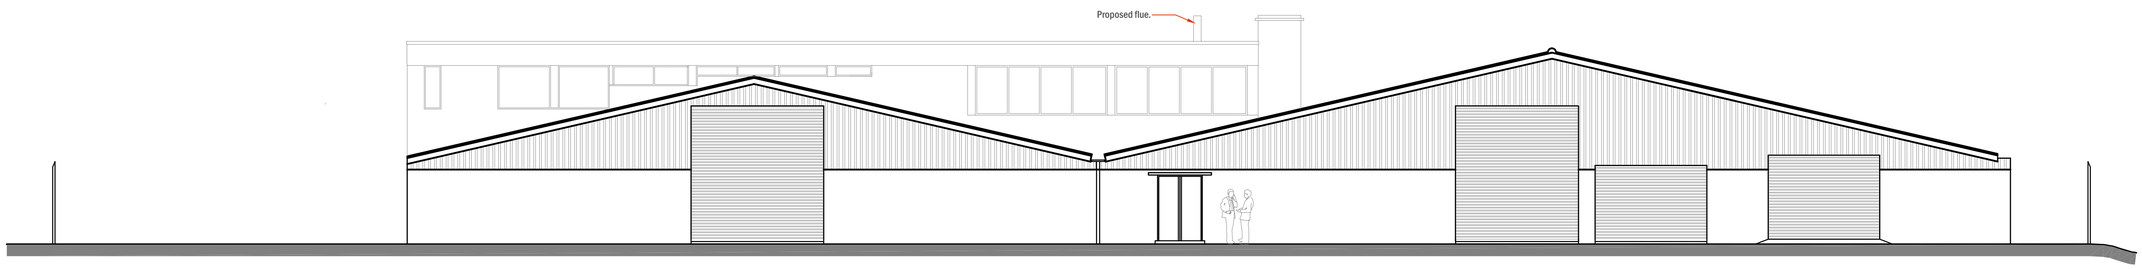

South Elevation as Proposed.

Scale 1-100.

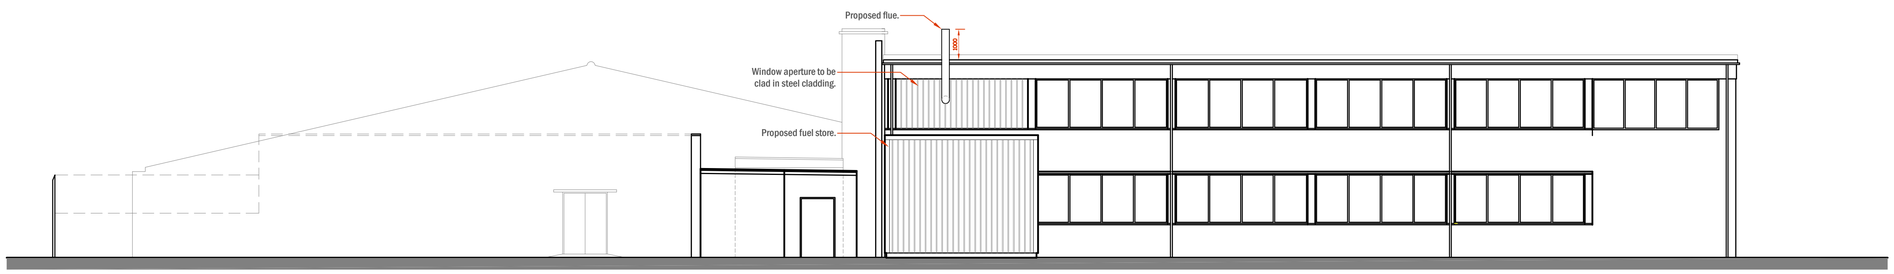

North Elevation as Proposed. Facing Queensway.

Scale 1-100.

Planning Issue.
February 2025.

Rev	Date	Notes
AR2	24-02-25	Planning issue.
PR2	23-02-25	Client feedback incorporated.
PR1	20-02-25	First issue.

PROJECT
Proposed Biomass Boiler Installation.
Unit 7-9
Queensway Industrial Estate
Wrexham
LL13 8YR

DRAWING TITLE
Proposed Elevations.

SCALE AT A1
1-100 @A1

DATE
24-02-25

DRAWING NUMBER
2502-04

REVISION
AR2