

slate roof
PVCu rainwater goods/fascias
Red/brown facing brickwork
PVCu doors and windows

1 front elevation existing
Scale: 1:100



slate roofs
PVCu rainwater goods/fascias
Red/brown facing brickwork
PVCu doors and windows
stone effect lintels


2 side elevation existing
Scale: 1:100



3 rear elevation existing
Scale: 1:100





4 front elevation proposed
Scale: 1:100

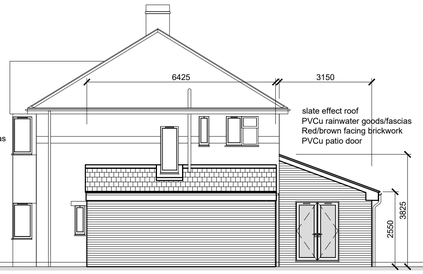



5 side elevation proposed
Scale: 1:100

slate effect roof
PVCu rainwater goods/fascias
Red/brown facing brickwork
lead cheeks/flashings to inverted dormer

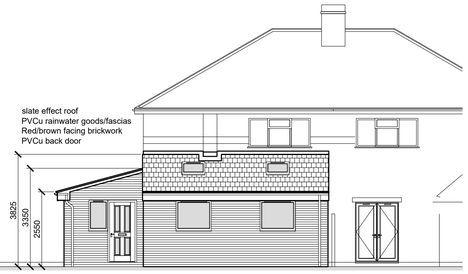



6 rear elevation proposed
Scale: 1:100

slate effect roof
PVCu rainwater goods/fascias
Red/brown facing brickwork
PVCu windows/roof lights

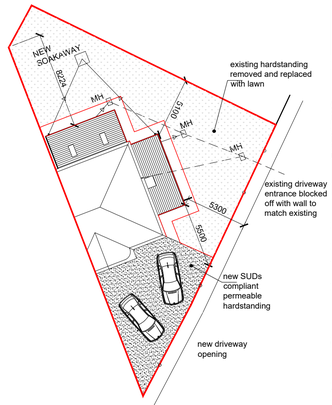


10 block plan proposed
Scale: 1:250

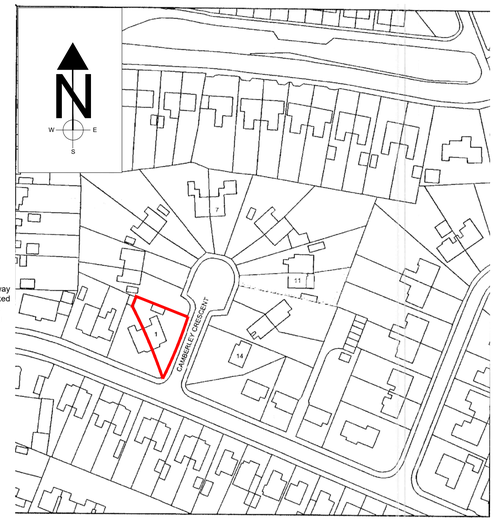


9 location plan
Scale: 1:1250


1:50 0 1m 2m 3m 4m 5m

1:100 0 2m 4m 6m 8m 10m


1:250 0 5m 10m 15m 20m 25m

All dimensions to be checked on site and discrepancies reported for rectification

All new materials used are to match existing

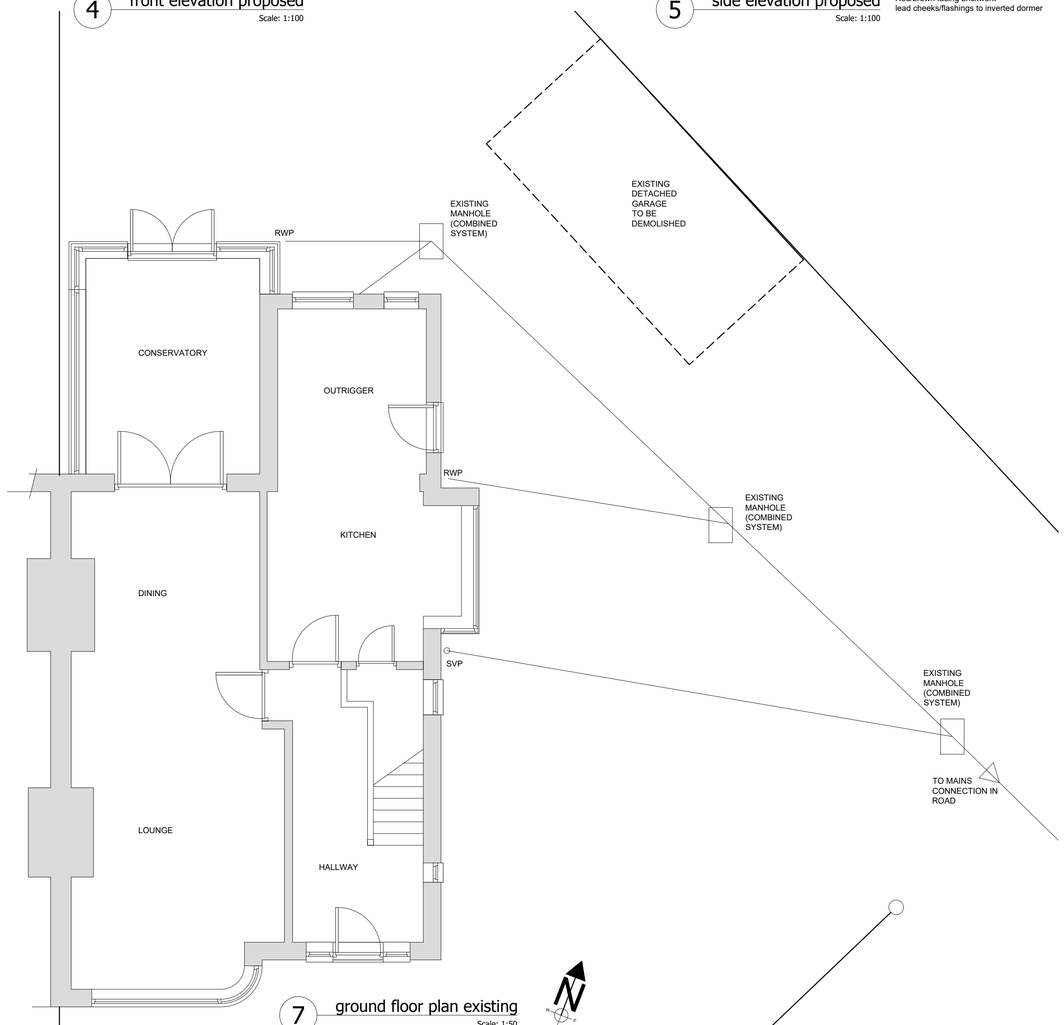


7 ground floor plan existing
Scale: 1:50

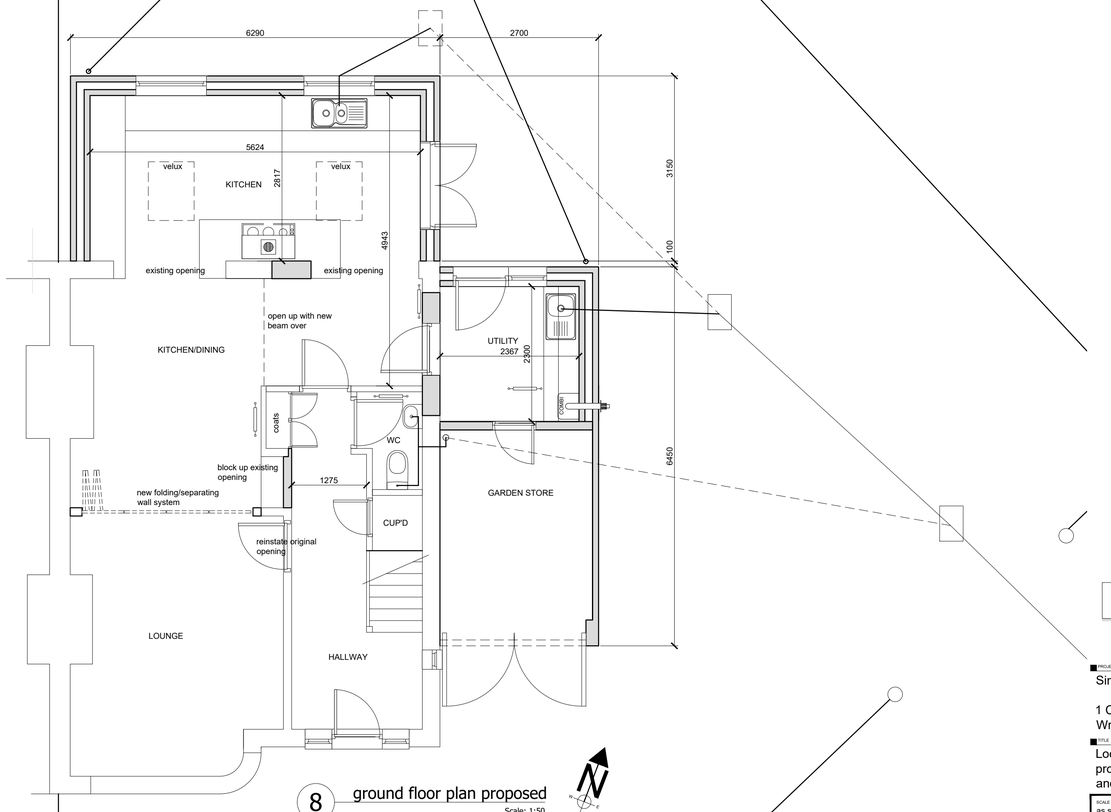


8 ground floor plan proposed
Scale: 1:50

PLANNING APPROVAL ONLY

PROJECT
Single Storey Extension

1 Camberley Crescent
Wrexham

TITLE
Location plan, existing and proposed elevations, floor plans and block plans

SCALE @A1: as shown
Rev: B
DWG No: 20-01-PL-001

All dimensions to be checked on site. Do not scale from drawing. All errors and omissions to be reported to client for rectification prior to any construction taking place