

Part Site Plan as Proposed.

Scale 1-200.
0 m. 10 m. 50 m.

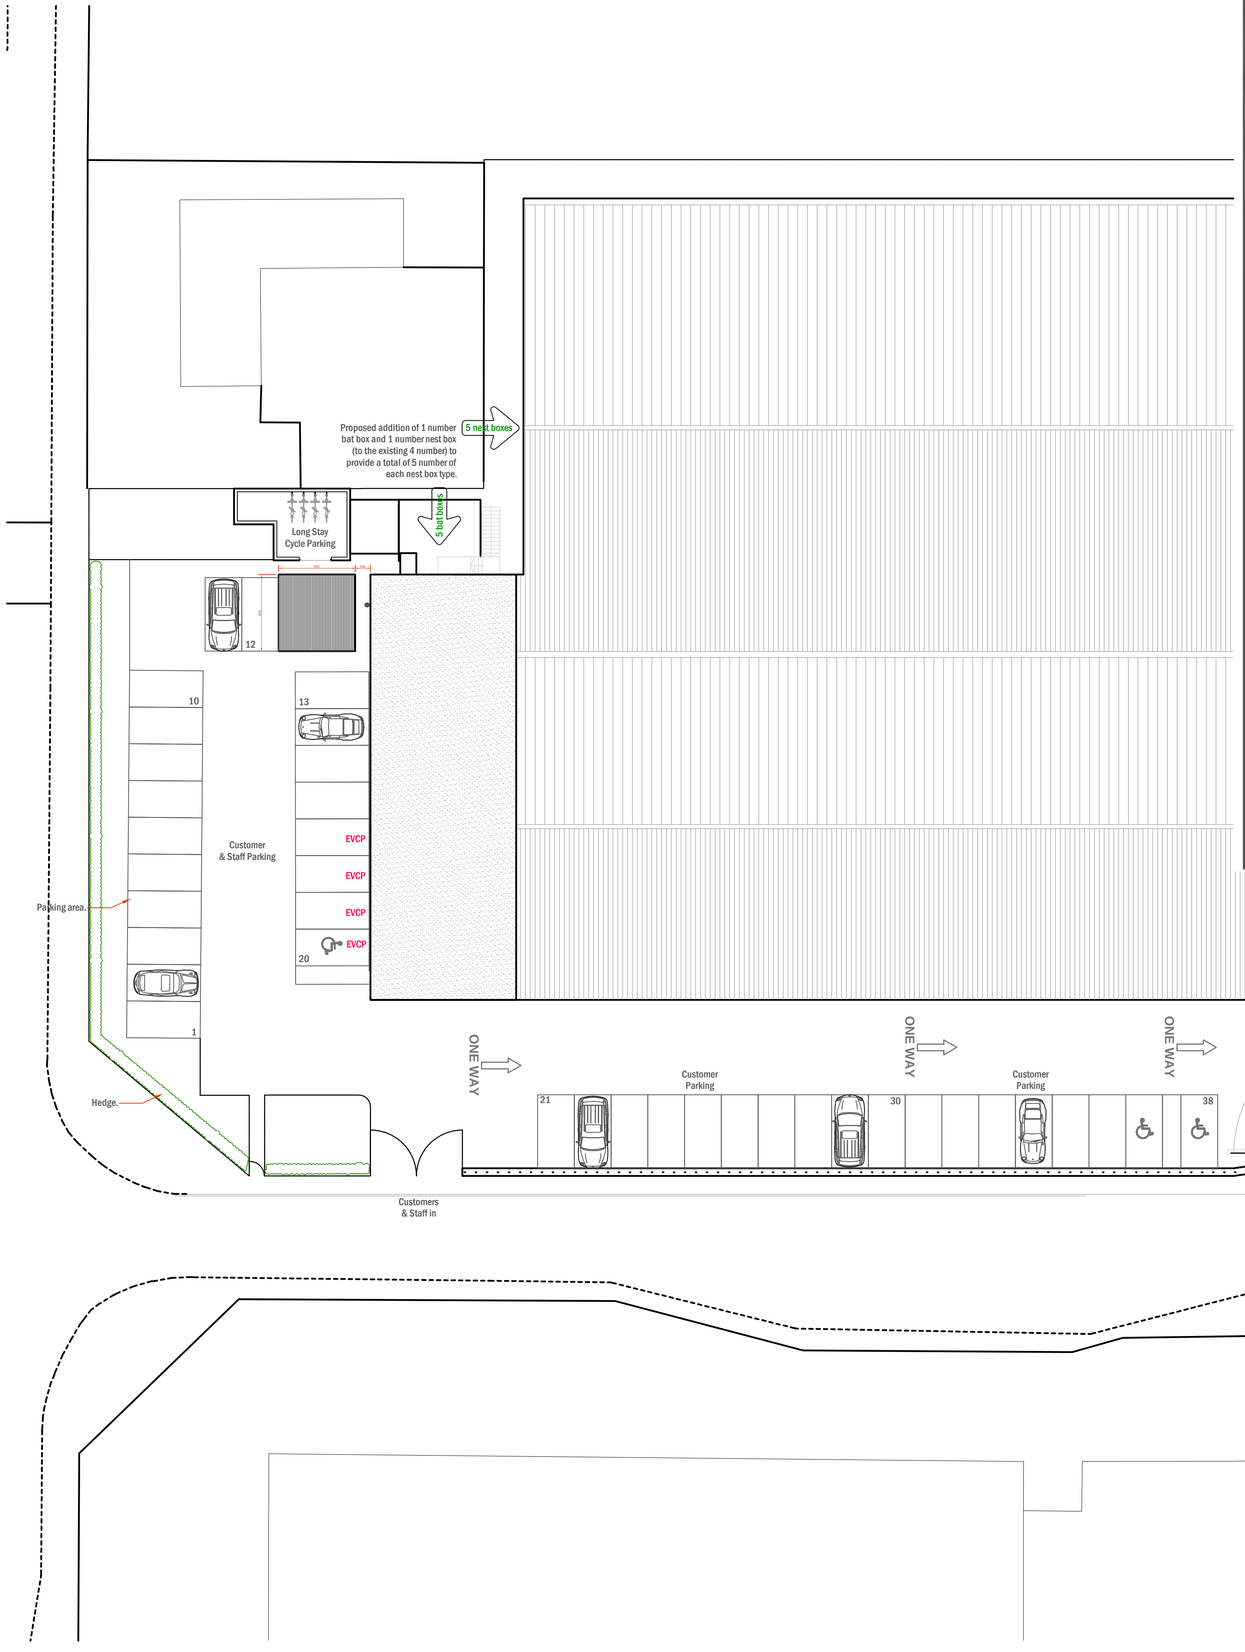

Part Plan of Proposed Boiler Area as Proposed.

Scale 1-50.
0 m. 10 m.

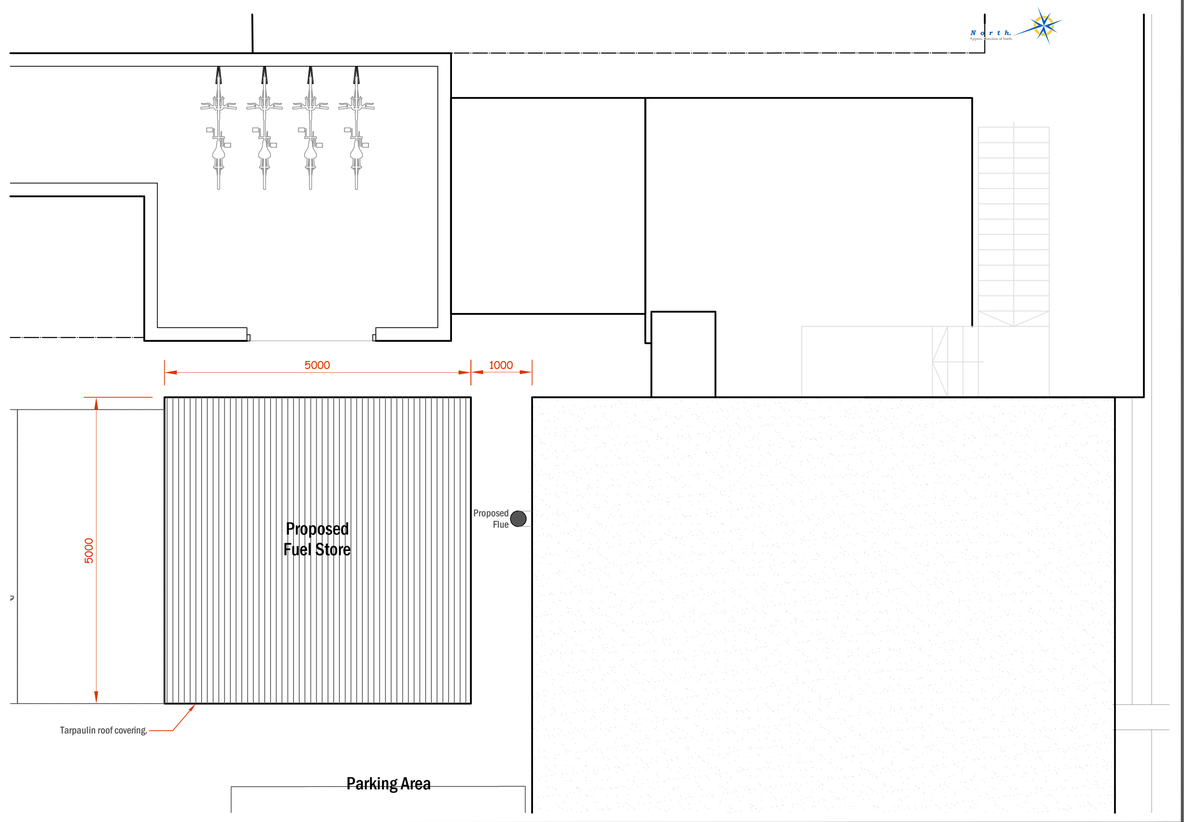

This drawing has been produced using information from Ordnance Survey digital data.

Crown copyright 2023.
All rights reserved.

Not to be reproduced without permission.

Licence Number 100022432.

Planning Issue.
February 2025.

Rev	Date	Notes
AR2	24-02-25	Planning issue.
PR1	23-02-25	Client feedback incorporated.
PR1	20-02-25	First issue.

PROJECT
Proposed Biomass Boiler Installation.
Unit 7-9
Queensway Industrial Estate
Wrexham
LL13 8YR

DRAWING TITLE
Proposed Part Site Plan.

SCALE AT A1	DATE
1-200 & 1-50 @A1	24-02-25

DRAWING NUMBER	REVISION
2502-01	AR2