
Site plan

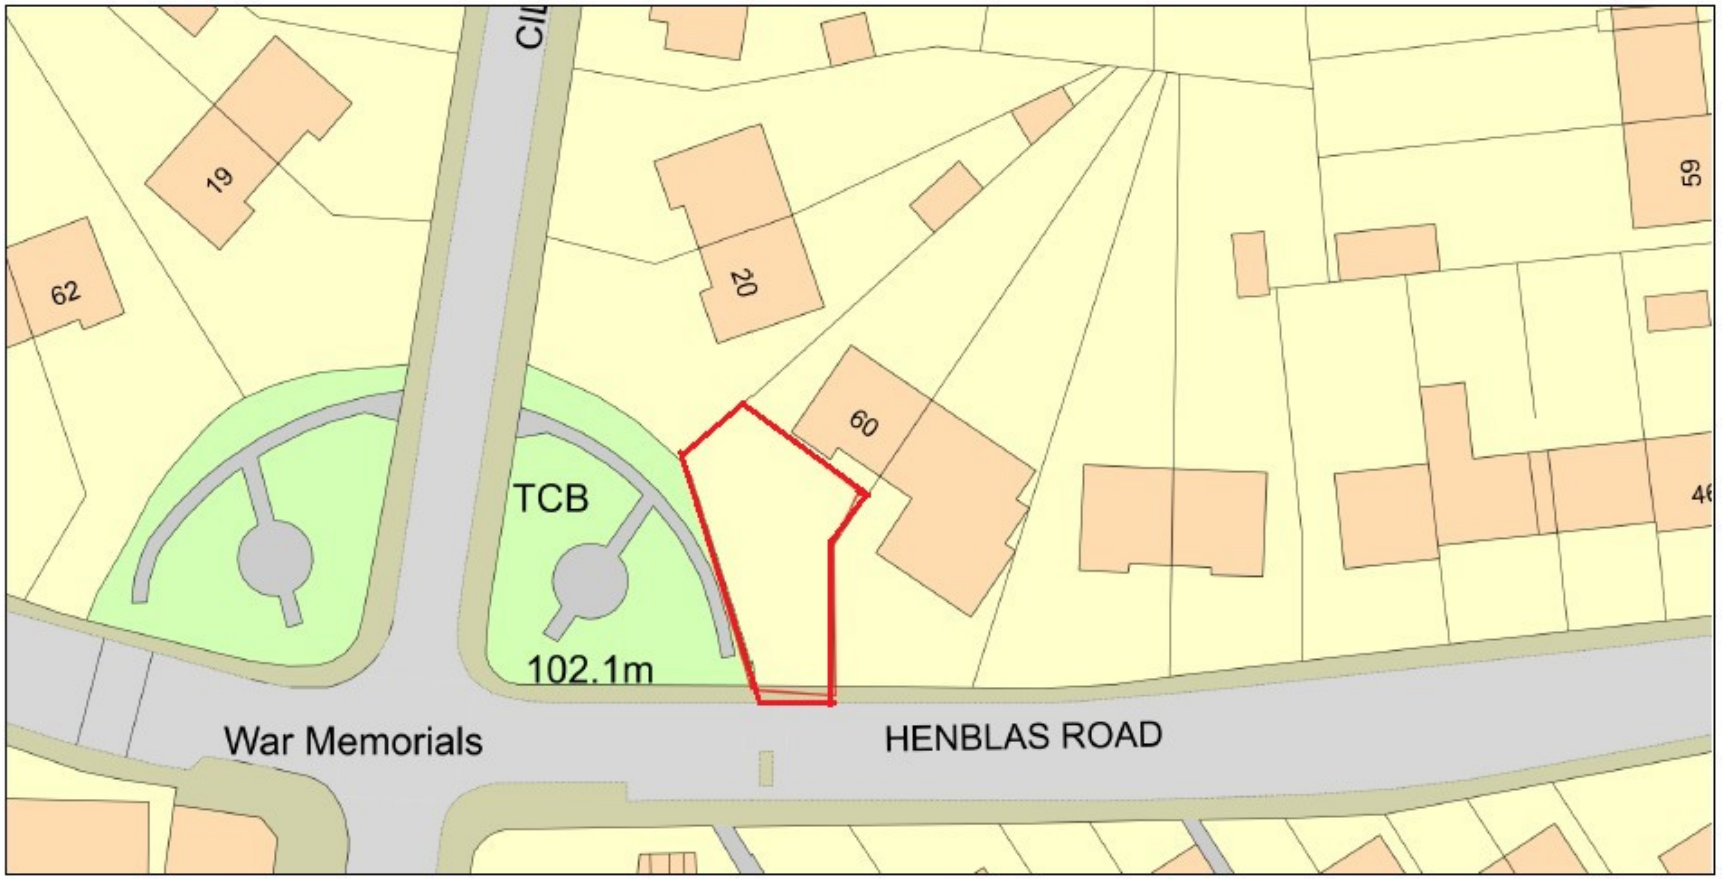

ReQuestaPlan

Plan Produced for: Alison Jones

Date Produced: 01 Mar 2025

Plan Reference Number: TQRQM25060170221165

Scale: 1:500 @ A4

© Crown copyright and database rights 2025 OS 100042766