

0 0.5 1.0 1.5 2.0 2.5m

Scale 1:50

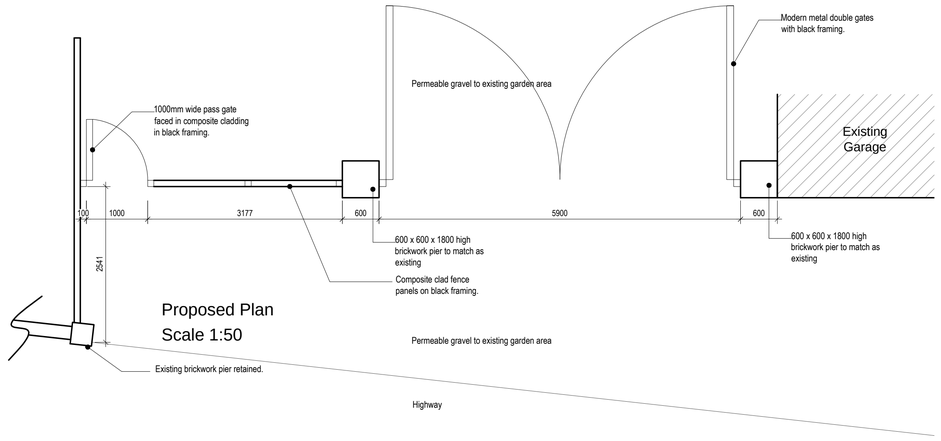


Proposed Front Elevation

Scale 1:50

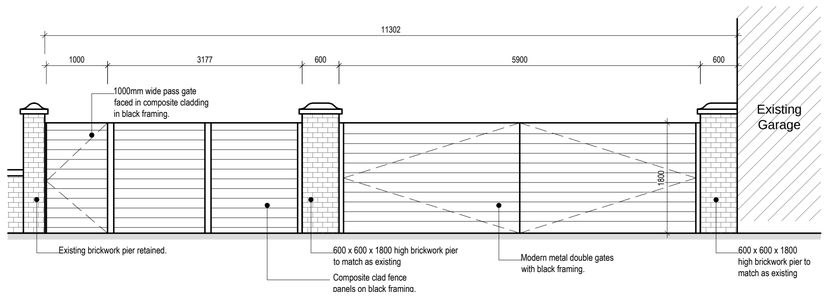

Proposed Side Elevation

Scale 1:50

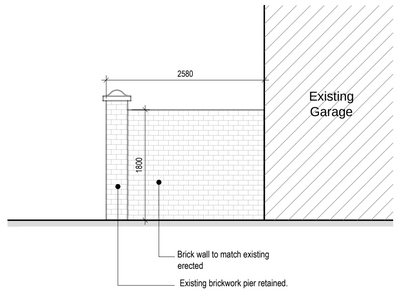

Rev	Date	Drawn by	Checked by
B	06/03/2025	TBS	TBS
Non-draft issue			
A	05/03/2025	SY	TBS
Draft issue - client's comments incorporated			
-	04/03/2025	SY	TBS
Draft issue			

SDS
SPEAKS DESIGN SERVICES

Speaks Design Services
1 Beaconsfield Terrace
Coedpoeth
Wrexham
LL11 3TN

Tel 01978 592872
Mob 07592 759095
Mail info@speaksds.co.uk
Web www.speaksds.co.uk

CIAT
CHARTERED PRACTICE

Project
Parkside, Clarke Street, Ponciau, Wrexham, LL14 1RT

Client	Purpose of Issue	Drawing Stage
Dylan Moffat & Elle Cogger	For Information	Planning

Title
Proposed Plan and Elevations

Scale @ A1	Date	Ref	Drawn
1:50	March 2025	344	TBS

Drg No	Rev
344/PCP/PL/005	B