
18 PONT ADAM CRESCENT

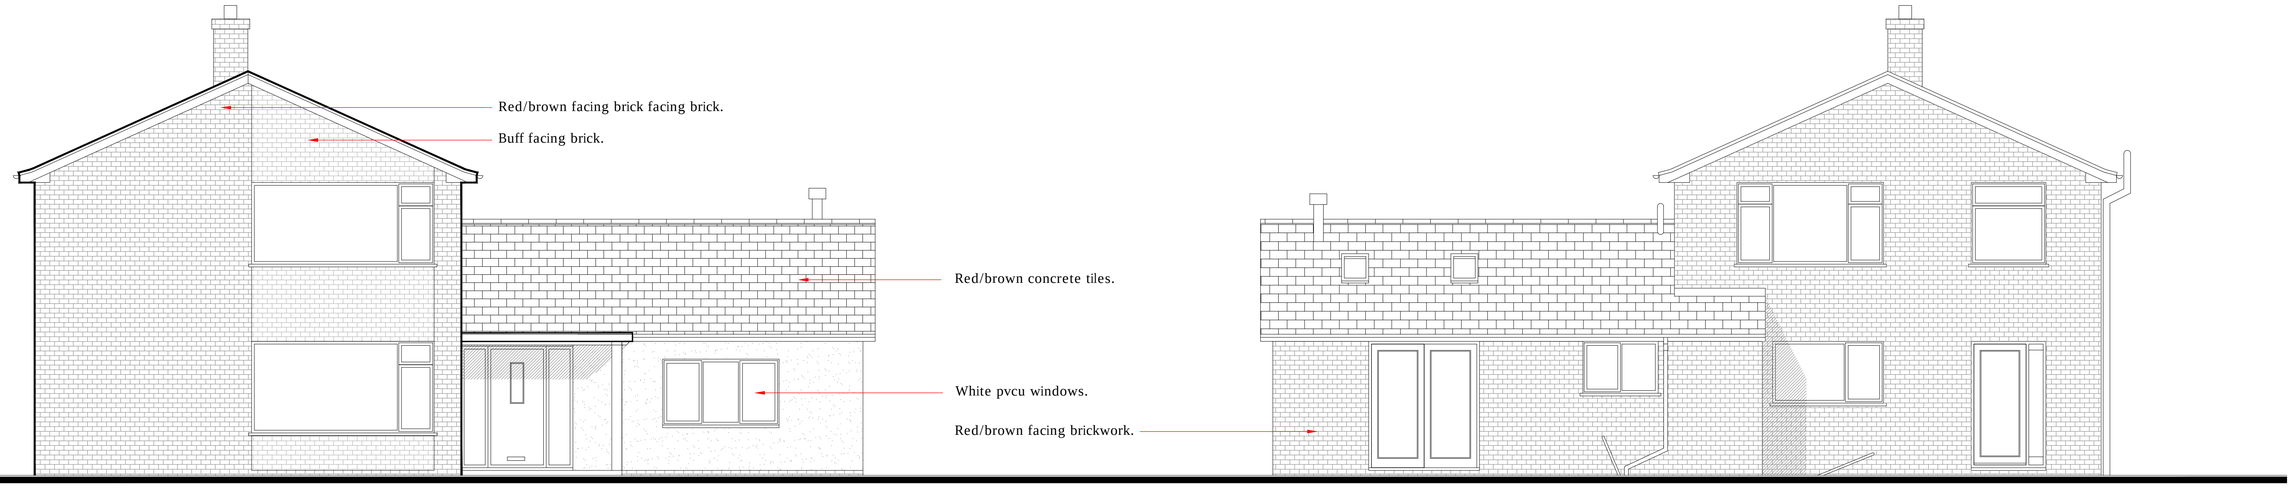

Existing Front Elevation

1:50

Existing Rear Elevation

1:50



Existing Side Elevation

1:50

cad partner LABC
CULLIS+ARCHITECTURAL+DESIGN

25 Sunningdale Close
Wrexham
North Wales
LL13 9QU

T 01978 264376
M 07791 480768
E ajones540@btinternet.com

Client:
Mr & Mrs. Roberts.

Drawing Title:
Existing Elevations.

Job Title:
Proposed Extension to 18 Pont Adam Crescent, Wrexham.

Date:	Scale:	Rev:	Drg No:
Feb 2025	1:50, 1:200 & 1:1250 at A1		PD/02